No.	Grantor	Grantee	Instrument	Date	Book	Cont. No.	Remarks
1	G.W.Pressley et als	N.C.& St.L.Ry.	Deed	Aug.29,1888	DB 115-438-Aug.29,1888	1543	
	A.C.Moore	N.C.& St.L.Ry.	Deed	Aug.20,1888	DB 115-25-Aug.29,1888	1543	
	A.C.Moore	N.C.& St.L.Ry.	Deed	Jan.6,1892	DB 162-196-Feb.24,1892	1513	
	N.C.& St.L.Ry.	City of Nashville	Dedication	Apr.7,1905	Plan Book 153-147.	3055	Plat of Tutwiler Avenue
	N.C.& St.L.Ry.	Jos.H.Thompson,Trustee	Deed	June 9,1905	DB 218-524-June 9,1905	1545-A	Triangle A
2	Jere Mahony	N.C.& St.L.Ry.	Deed	Oct.17,1889	DB 131-329-Oct.18,1889	1516	
	N.C.& St.L.Ry.	City of Nashville	Dedication	Apr.7,1905	Plan Book 153-147	3055	
	N.C.& St.L.Ry.	Jos.H.Thompson	Deed	June 9,1905	DB 218-524-June 9,1905	1545-A	Triangle A
3	Jere Mahony	N.C.& St.L.Ry.	Deed	Oct.17,1889	DB 131-329-Oct18,1889	1516	
4	Wm.H.Baker	N.& C.R.R.Co.	Deed	Jan.6,1849	DB 31-537-Jan.6,1849	1497	
	W.C.& St.L.Ry.	City of Nashville	Dedication	Apr.7,1905	Plan Book 153-147	3055	
5	Wm.H.Baker	N.& C.R.R.Co.	Deed	Jan.4,1849	DB 31-537-Jan.6,1849	1497	
	N.C.& St.L.Ry.	City of Nashville	Dedication	Apr.7,1905	Plan Book 153-147	3055	
	N.C.& St.L.Ry.	Jos.H.Thompson,Trustee	Deed	June 9,1905	DB 218-524-June 9,1905	1545-A	Triangle C
6	Jos.H.Thompson,Trustee	N.C.& St.L.Ry.	Deed	June 9,1905	DB 218-104-July 3,1905	1545	Triangle D
7	Jos.H.Thompson,Trustee	N.C.& St.L.Ry.	Deed	June 9,1905	DB 218-104-July 3,1905	1545	Triangle D
8	Robt.Jackson	N.C.& St.L.Ry.	Deed	Nov.6,1907	DB 308-622-Nov.11,1907	1540	
9	J.E.Scott	N.C.& St.L.Ry.	Deed	Dec.18,1907	DB 310-630-Dec.11,1907	1546	
10	Robt.Jackson	N.C.& St.L.Ry.	Deed	Nov.6,1907	DB 308-622-Nov.11,1907	1540	
11	Mrs.Delia M.Winters	N.C.& St.L.Ry.	Deed	Nov.7,1907	DB 308-618-Nov.11,1907	1543	
12			None				Title by possession
13			None				See Note 1
14			None				Title by possession
15	E.S.Shannon et als	N.C.& St.L.Ry.	Deed	May 13,1912	DB 426-273-June 13,1912	1537	
16	Mary L.S.Ensley	N.C.& St.L.Ry.	Deed	Sept.5,1908	DB 365-124-Sept.14,1908	1549	
17			None				See Note 1
18	Mary L.S.Ensley	N.C.& St.L.Ry.	Quit Claim	Sept.5,1908	DB 365-124-Sept.14,1908		Quit claims any interest in charter width

Following contracts sewer crossings.

N.C.& St.L.Ry.	Tennessee Central R.R.Co.	Contract	1902	Office of Secretary	470
N.C.& St.L.Ry.	Davidson County	Contract	Apr.8,1903	Office of Secretary	471

NOTE 1- Charter width claimed under decisions of Tennessee Courts.

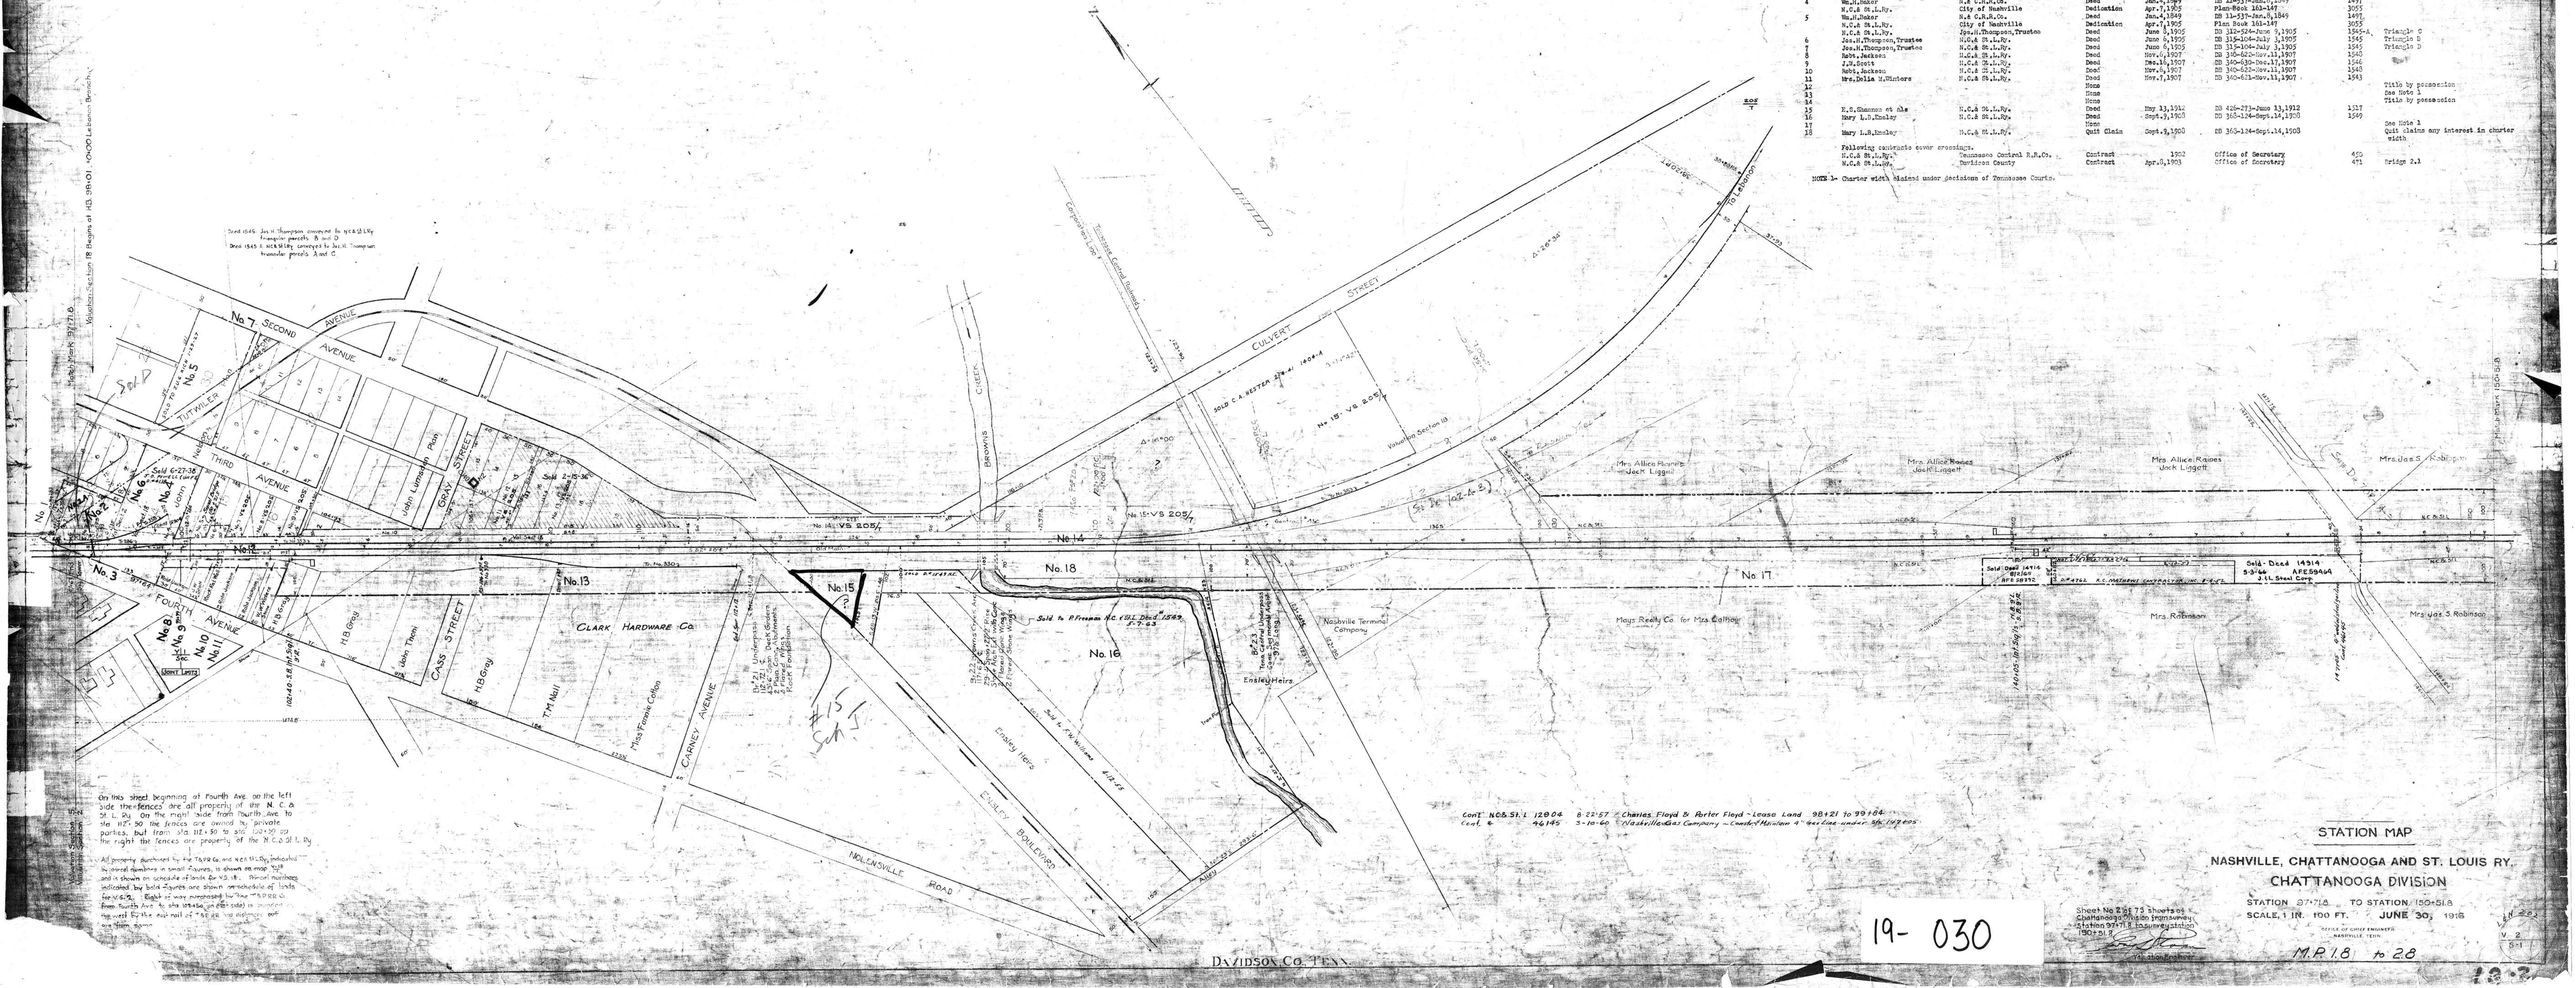

On this sheet beginning at Fourth Ave. on the left side the fences are all property of the N. C. & St. L. Ry. On the right side from Fourth Ave. to sta. 117+50 the fences are owned by private parties, but from sta. 117+50 to sta. 124+50 on the right the fences are property of the N.C.& St.L. Ry.

All property purchased by the T&OR Co. and N.C.& St.L.Ry. indicated by dotted numbers in small figures, is shown on map 7218 and is shown on schedule of lands for V.S.18. Parcel numbers indicated by bold figures are shown on schedule of lands for V.S.12. Right of way purchased by the T&OR Co. from Fourth Ave. to sta. 117+50 on (B21-108) is marked off by the nail at 117+50 (B21-108) on north and south line.

STATION MAP

NASHVILLE, CHATTANOOGA AND ST. LOUIS RY.

CHATTANOOGA DIVISION

STATION 97+18 TO STATION 150+51.8

SCALE, 1 IN. 100 FT. JUNE 30, 1918

OFFICE OF CHIEF ENGINEER
NASHVILLE, TENN.

Sheet No 2 of 73 sheets of Chattanooga Division Improvement Station 97+18 in Nashville to Station 150+51.8

Chief Engineer

M.P.1.8 to 28

19- 030

DAVIDSON Co. TENN.