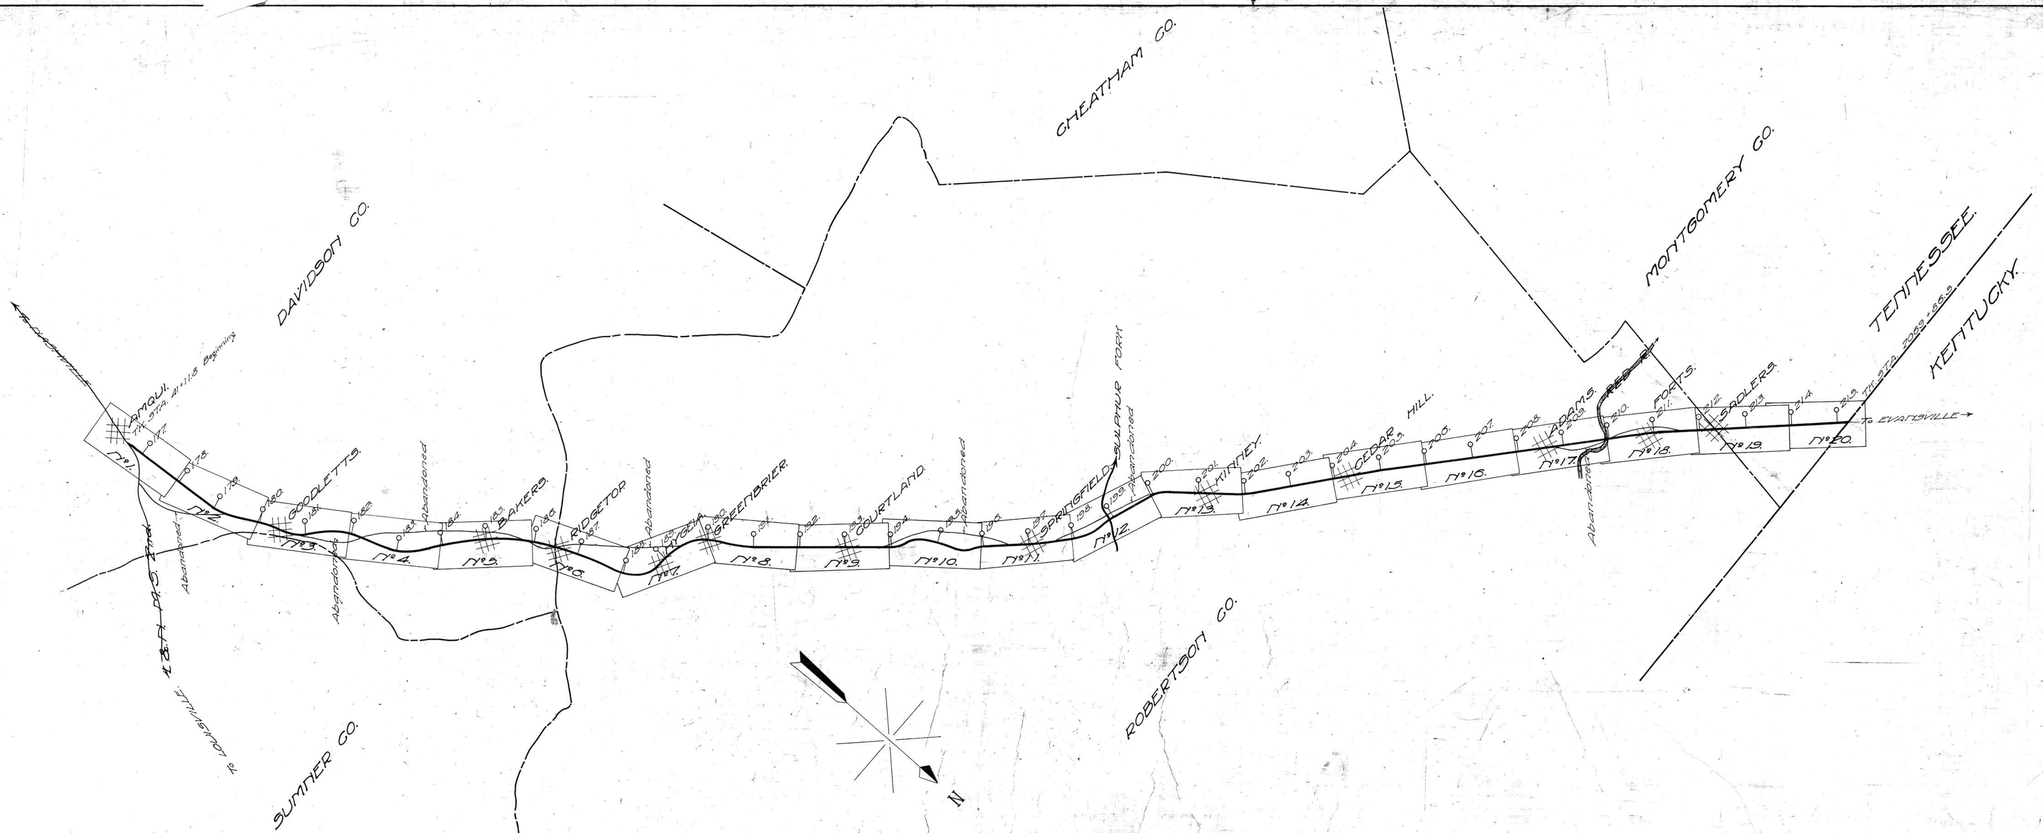

Cont. 16499 Amer. Tel. & Tel. Co. Encr. of poles on K.&W. Amqui to Ky.-Tenn. State line
Deed 13810 [illegible] Apr. May, 1951 Perpetual Right to cut and trim trees outside L.&N. R/W
" 13810 [illegible] [Feb.-Apr. '51] " " " " " " " " " "
" 13810 [illegible] April-51 " " " " " " " " " "
Deed 13810 [illegible] May-51 Perpetual Right to Cut & Trim Trees Outside L.&N. R/W

STATE OF KENTUCKY
COUNTY OF JEFFERSON

I THE UNDERSIGNED, OFFICER OF THE LOUISVILLE & NASHVILLE RAILROAD COMPANY DO HEREBY CERTIFY THAT THIS IS A CORRECT MAP IN A SERIES OF 30 PRIMARY SHEETS AND NO SUPPLEMENTAL SHEETS, OF SAID RAILWAY FROM SURVEY STATION 41-11.8 TO SURVEY STATION 2069-86.5, HENDERSON DIVISION, STATE OF TENNESSEE PREPARED FROM THE RECORDS OF SAID COMPANY.

CORRECT

VALUATION ENGINEER

SUBSCRIBED AND SWORN TO BEFORE ME THIS DAY OF 1917

NOTARY PUBLIC IN AND FOR THE COUNTY OF JEFFERSON STATE OF KENTUCKY

MY COMMISSION EXPIRES

INDEX MAP
LOUISVILLE AND NASHVILLE R. R. CO.
HENDERSON DIVISION
VALUATION SECTION NO. 30
STATION 41-11.8 TO STATION 2069-86.5

SCALE: 1 INCH = 1 MILE JUNE 30, 1917.

OFFICE OF CHIEF ENGINEER
LOUISVILLE, KY.

V.30
1/26

19-045

30-(1-20)