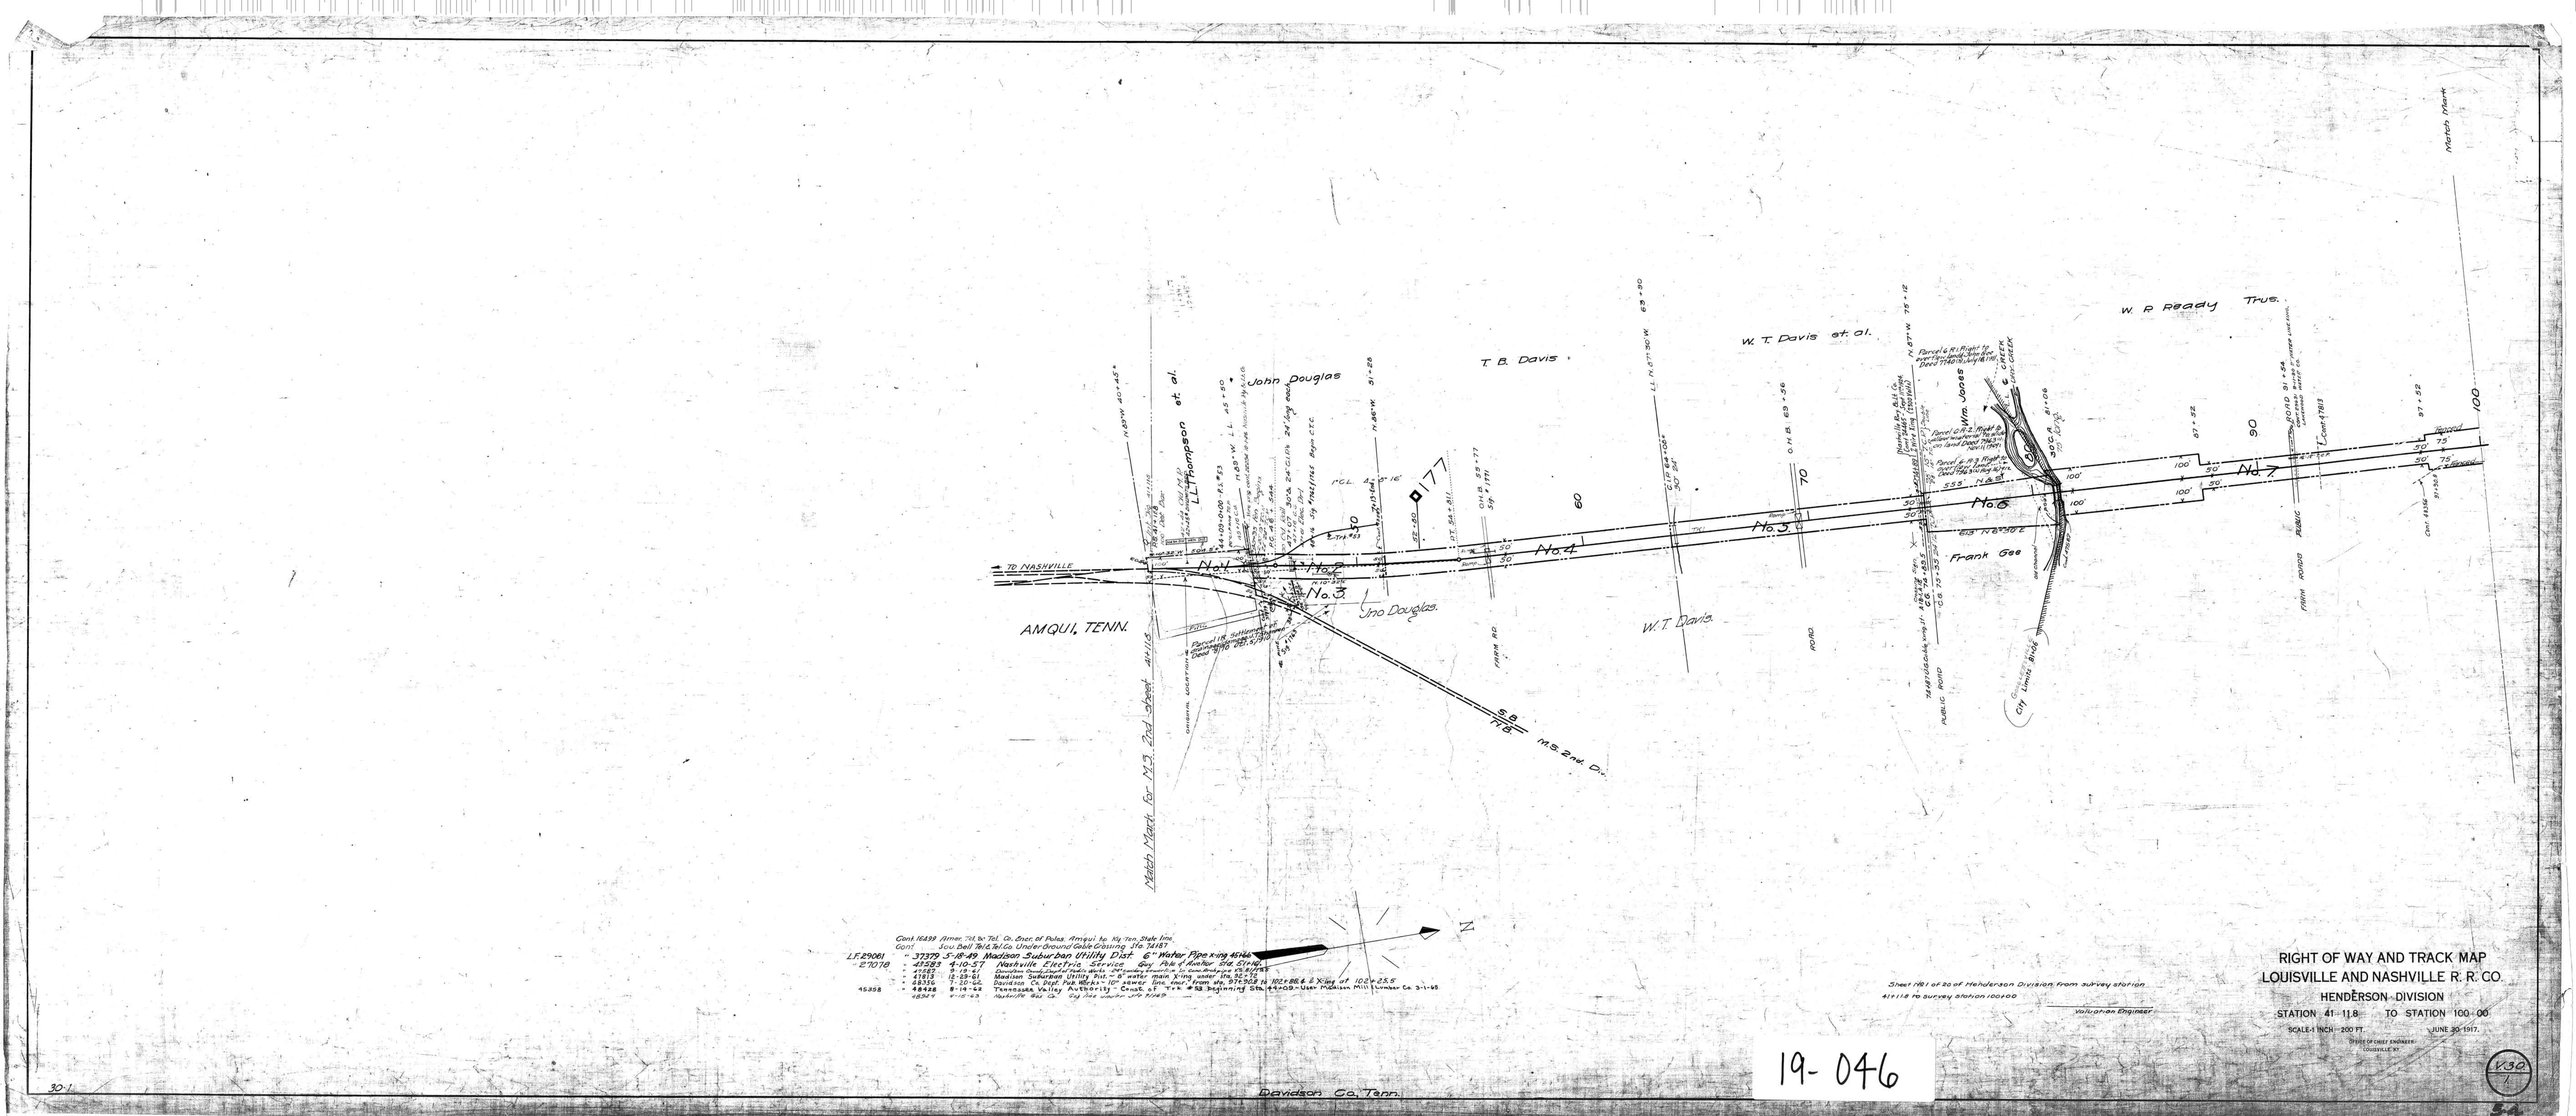

Match Mark
W. R. Ready Trus.
W. T. Davis et. al.
T. B. Davis
John Douglas
L.L. Thompson et. al.
Wm. Jones
Frank Gee
Jno Douglas
W. T. Davis
AMQUI, TENN.
TO NASHVILLE
No. 1
No. 2
No. 3
No. 4
No. 5
No. 6
No. 7
M.S. 2nd. Div.
Match Mark for M.S. 2nd Sheet 41+11.8
Davidson Co. Tenn.
N
Sheet No. 1 of 20 of Henderson Division from survey station 41+11.8 to survey station 100+00
Valuation Engineer
RIGHT OF WAY AND TRACK MAP
LOUISVILLE AND NASHVILLE R. R. CO.
HENDERSON DIVISION
STATION 41+11.8 TO STATION 100+00
SCALE-1 INCH = 200 FT.
JUNE 30, 1917.
OFFICE OF CHIEF ENGINEER
LOUISVILLE, KY.
19-046
V.30
1