A.E.F.	DATE	DESCRIPTION
21800	12-3-36	Tk 3-A retired 374' Rem & 170' converted into Tk 3 B
45952	10-26-55	Ext. track #4 ~ 250' and track #6 ~ 264.5'
48799		Ret. T.O. Track #3-C

NO.	GRANTOR	GRANTEE	INST.	DATE	RECORD	CUST. NO.	REMARKS
5	Nashville Pottery Co.	L.&N.	Deed	7-29 1924		21335	F600

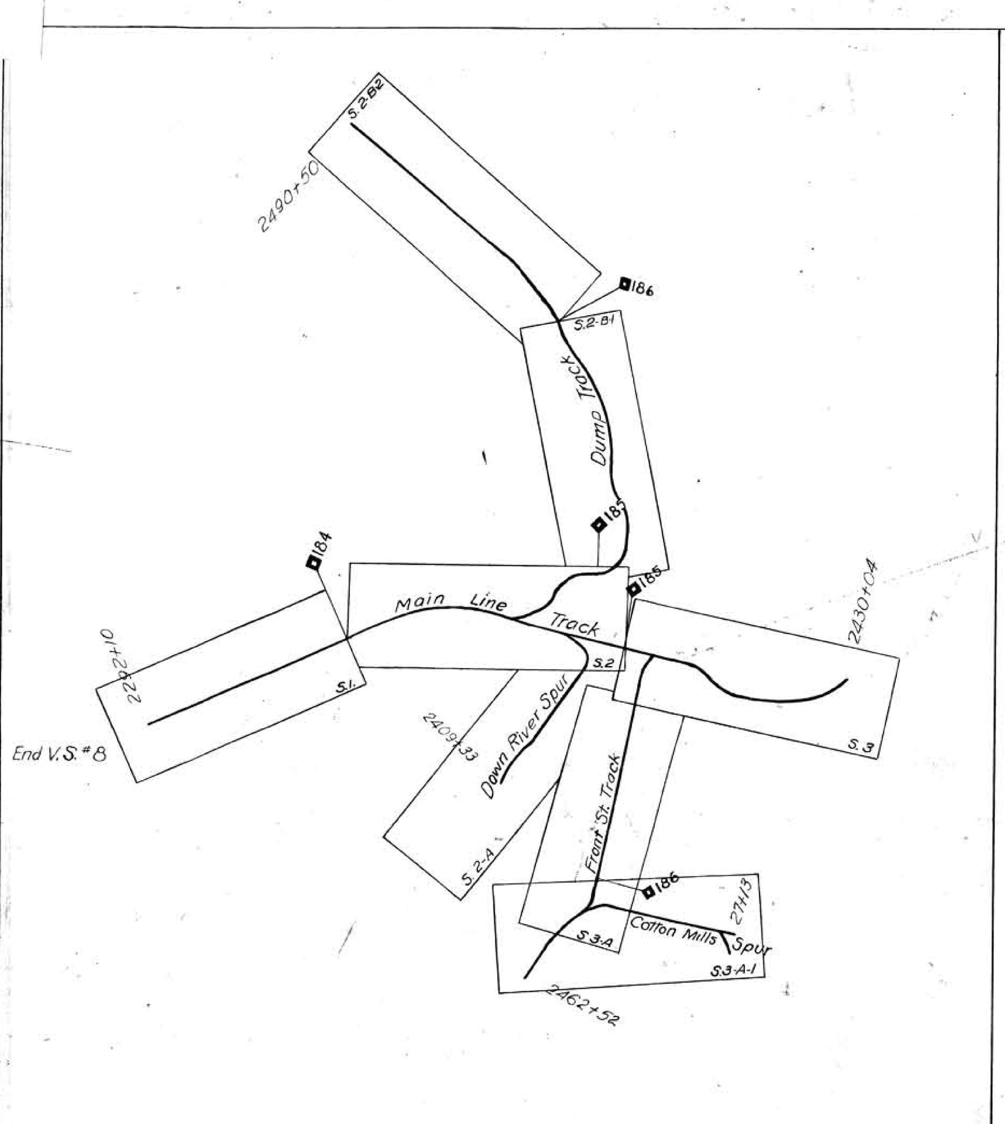

INDEX MAP
VALUATION SECTION NO. 11

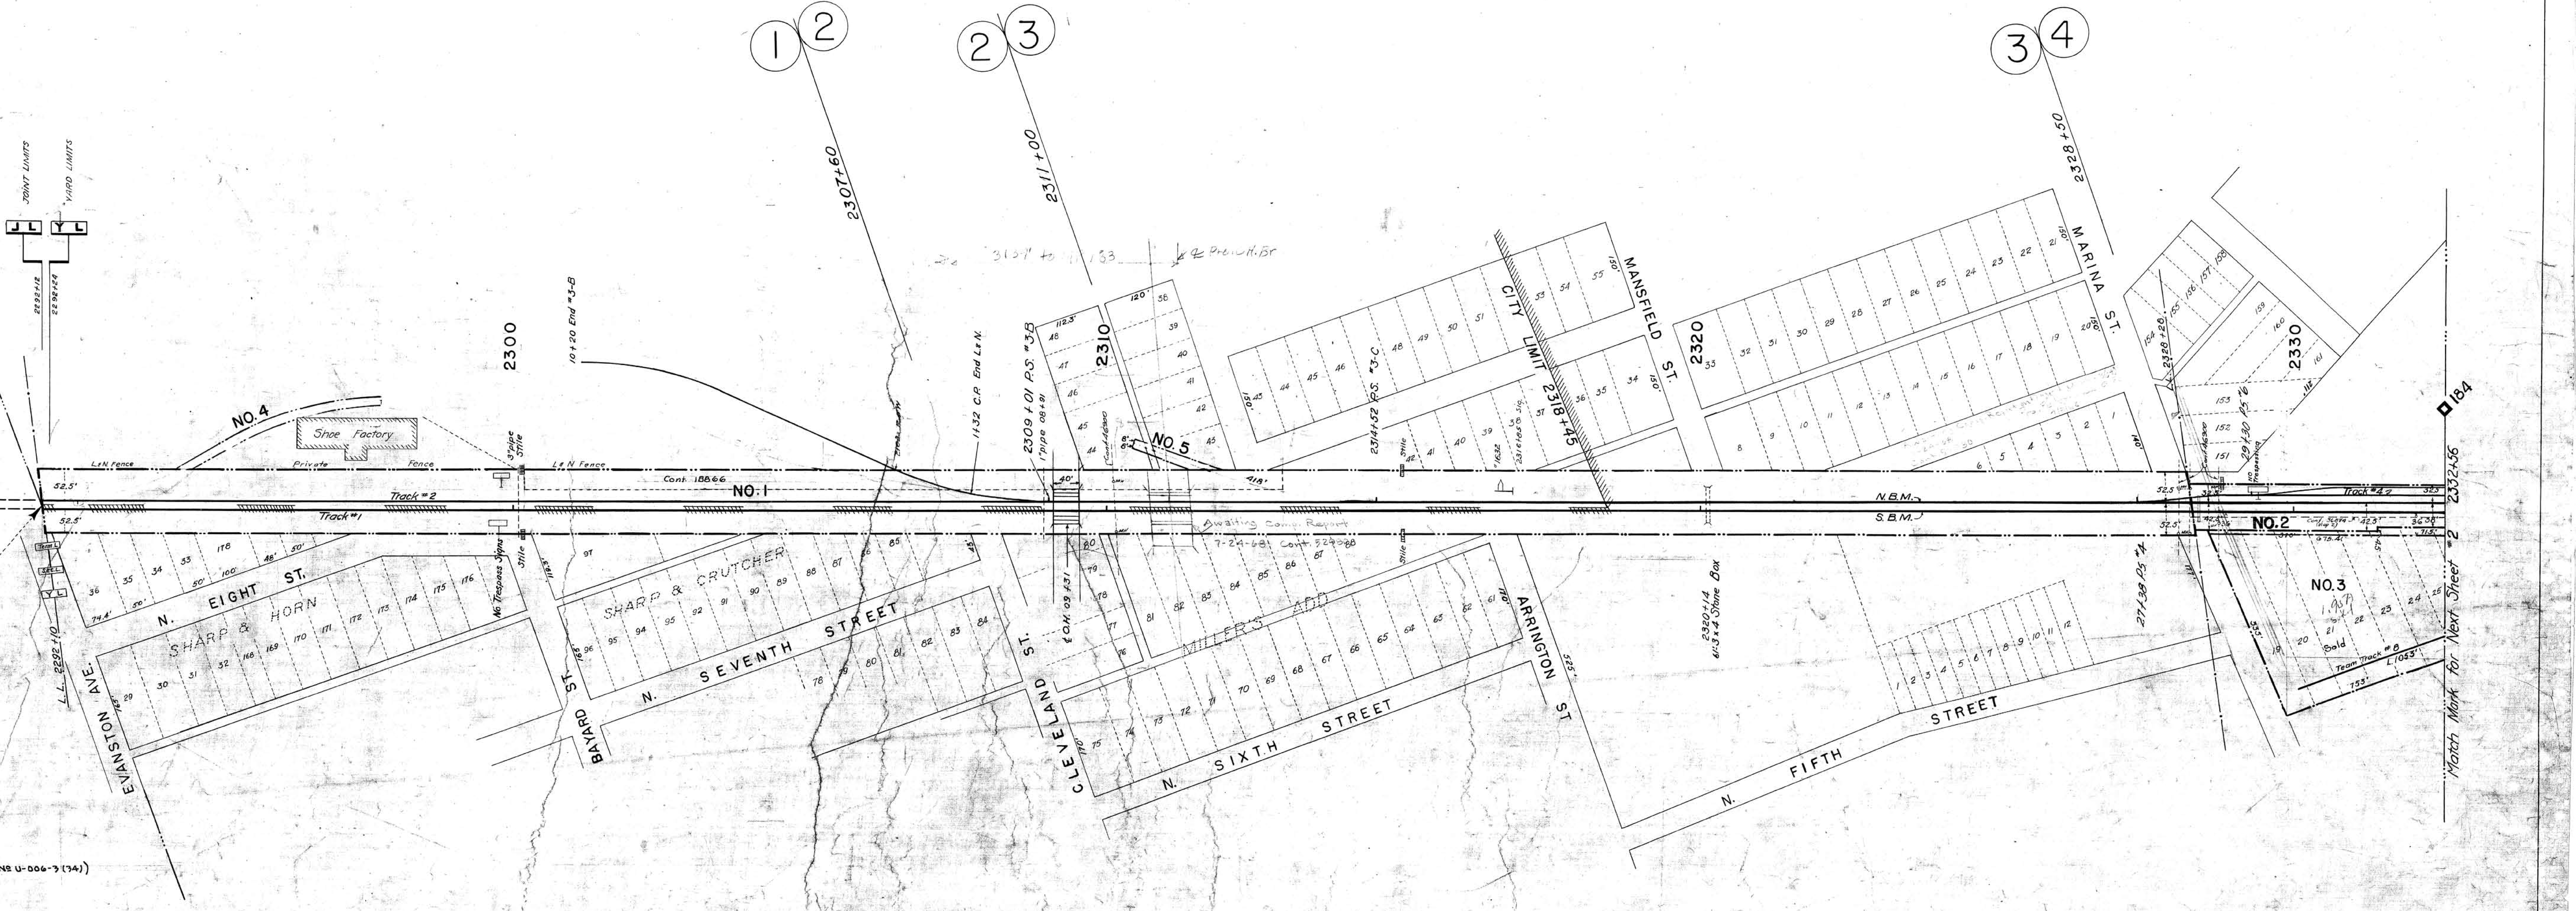

CONT.	DATE		
28736	3-31-36	City of Nashville	12" C.I. sewer x-ing 2310+33
30174	6-15-38	" " "	Power line over 2316+37
18866	11-6-41	Tenn. Lumber Co.	Cons. Tk #3-B - 620' form 1825 — 11-2-42 Shift & Ext. 200'
~~18866~~	~~1-5-42~~		~~Lease pt. par. #1 20.8 L N B M - 2302+66 - 2309+98~~ (Canc. 1-5-57).
9254	7-10-42	Rubber Res. Co.	Lease par. 3 Canc. 1945
4422	10-16-24	J.W. Carter & Co.	Lease of Tk #3
4487 (2)	6-27-24	" "	3" Galv W. Pipe 2300+10
4487 (3)	11-29-24	" "	6" C.I. pipe 2300+10
18866	2-17-21	St. Bernard Mining Co.	
18867	11 10 26	" " " "	1" pipe line 2308+97 Trans. to W. Ky Coal Co.
14347			Reinforce Concrete Viaduct
21335	7 29 24	Nashville Pottery Co.	Cons. Tk #3-C
18866	1-5-57	Tenn. Lumber Co.	Lease of Land Sta 2300+19.7 To 2312+99
46900	1-18-61	City of Nashville	Sewer line Crossings V.S. 2310+14.5, 2328+07.2, 2328+27.2 & 2328+73.2
52980	4-4-67	Tenn. Dept. of Hwys.	Const. new Cleveland St. overpass and a pedestrian overpass at Marina St. (Tenn. Proj. No U-006-3 (34))

STATION MAP
LOUISVILLE & NASHVILLE R.R. CO.
NASHVILLE TERMINALS MAIN LINE
MILE POST 183.2 TO GAY STREET
STATION 2292+10 TO STATION 2332+56
SCALE 1 IN = 100 FT. JUNE 30, 1917

V. 11
1

19-061

DAVIDSON CO. TENN.

Redrawn 11-15-43

11-1