A.F.E. Nº	Date Comp.	Description of change
4617	4-10-24	Inst. of automatic signals 9 to 185 + 16, 222 + 41
8150	6-5-27	Ref. part of Par. Nº 7
318	9-19-29	Inst. 80-12" C.I.P. at Porter Pike
6053	12-31-24	Retirement Par. Nº 11 & 12 part of Par. Nº 10
25485	4-20-39	Ref. Sectionhouse
25738	1-6-40	" Tel. office 36 + 186 + 88
26428	10-1-43	" Gauntlet Trk. Cumberland River Br.
55942 a.m.	6-5-64	Ref. Tank to "Deed" 1954

Cont. Nº 25052		11-8-29	City of Nashville	Lease of 5 x 18' west side of Lot 8 Par. Nº 14
" "	27189	5-27-35	M.L. Burton	Encroachment 3 Garages on Par. Nº 10 & 11 & 12 Conc. 1944
" "	30766	5-8-39	Dresse D. Stovall	3/4" Water line 180' On R/W (South, So. of Rosebank Ave. (Conc.)
" "	32556	12-3-41	Carl L. Sutton	Lease of Lots 11 to 17 incl. Par. Nº 3, 17 & 3-A also Lots 18 & 22 Par. Nº 1 & 2 Exp. 1942
" "	34861	9-5-29	M.P. Estes	6" C.I.P. Water main under trks. E. side Porter Pike
	34896	5-20-40	D.C. Hudson	Rec. Inst. of agreement dated 4-24-1929 Conc. 5-4-45
L.F. 33017	Deed 11781	May 1933	Davidson Co.	L.&N. to own and maintain bridge at route.
Cont. No.	30766	5-8-39	V. D. Proctor	3/4" pipe line: 36 + 24 + 25. 6-18-56 trans. to Leo. M. Dycus
-41050 "	"	40267	11-26-52	City of Nashville 16" C.I.P. water main under Conc. Bridge at Vaughn Pike
-40127 "	"	41146	4-3-54	Davidson Co. Bd. of Ed. 8" sewer line crossing under tracks - 36 + 116 + 19
L.F. 33319	"	42165	6-10-53	City of Nashville Lease of 1.25 ac. in Par. Nº 1 & 2
" 30530	"	44260	4-3-56	" " 10" Conc. Sewer Pipe, 195 + 11

Nº	Grantor	Grantee	Inst.	Date	Record	Cont. Nº
93	By adverse possession under fence since 1916 — Cont. file 118					

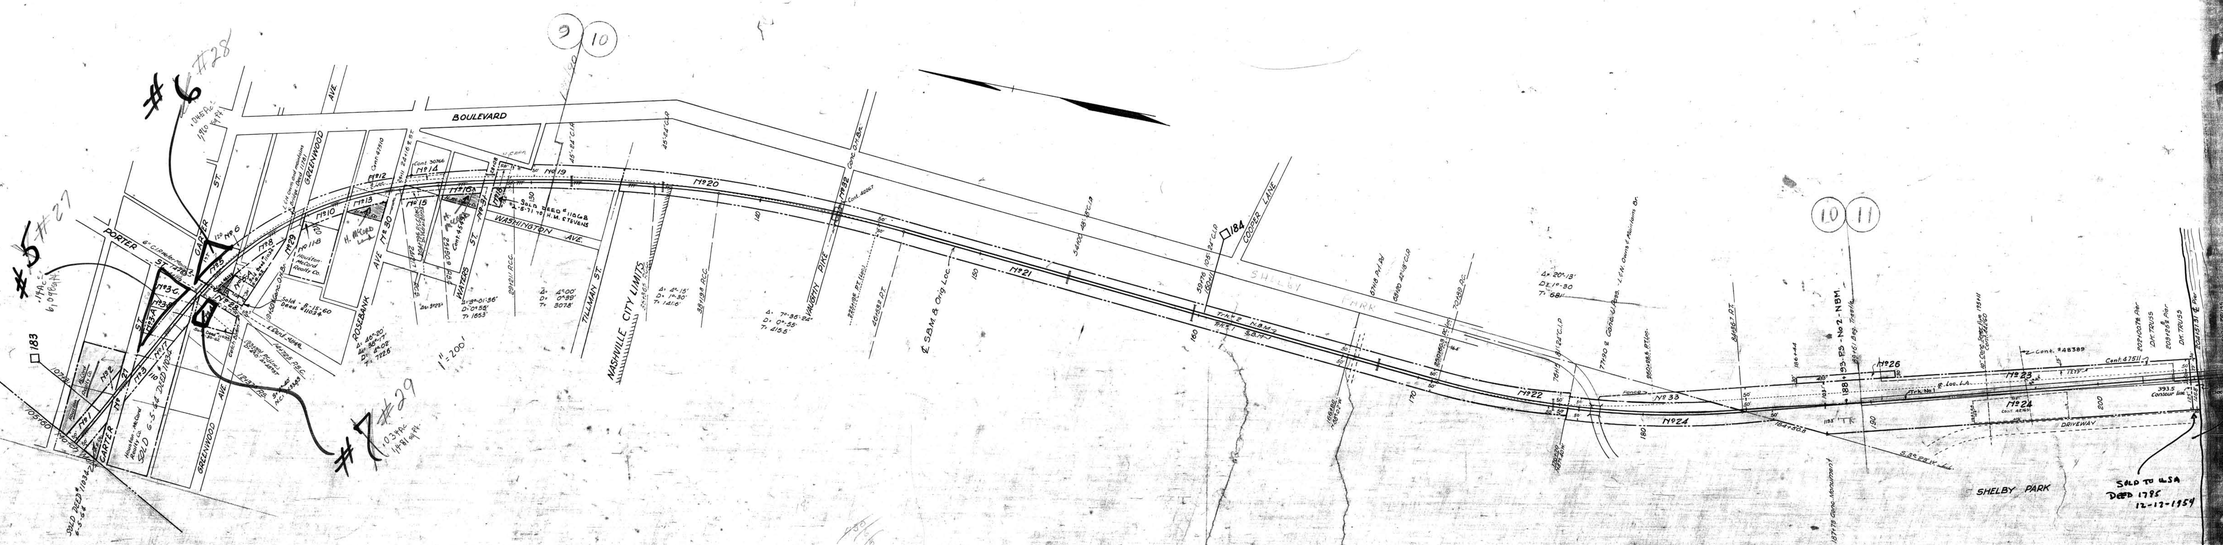

Cont. 45492	5-13-59	City of Nashville	8" San. sewer along R/W from sta. 134 + 11 to 138 + 08
Deed 11034	5-15-60	City & Suburban Ry. Co.	Sale of 3000 ft. in Par. 2 & 2A
Cont. 61510	6-30-61	George L. Cannon	Encroachment of garage on R/W
" 47391	8-16-61	Nashville Gas Co.	Gas line along R/W and across Cumberland River Bridge
LC 18390 "	46228	7-11-66	O.D. Masters	6" Sewer line encroaching on R/W near Porter Rd. (Houston McLean Realty Co. property)
LC 18390 "	46229	7-11-66	O.D. Masters	6" Sewer line encroaching on R/W near Porter Rd. (LEH property)
L.F. 33319 "	48389	8-18-68	City of Nashville	48" Sewer Xing at Sta. 190 + 85

RIVER

CUMBERLAND

RIGHT OF WAY TRACT MAP
LOUISVILLE & NASHVILLE R.R. CO.

LEWISBURG DIVISION
NASHVILLE CUT – OFF

SCALE 1 INCH = 200 FEET JUNE 30, 1917
STATION 105+60 TO STATION 212+00
REVISED AND REDRAWN APRIL 1943

V 15
2

RIGHT OF WAY TRACT MAP
LOUISVILLE & NASHVILLE R.R. CO.
LEWISBURG DIVISION
NASHVILLE CUT-OFF
SCALE 1 INCH = 200 FEET JUNE 30, 1917
STATION 105+60 TO STATION 212+00
REVISED AND REDRAWN APRIL 1943

019-089

15-2

DAVIDSON COUNTY TENN.

REV & REDRAWN APRIL 1943