A.F.E. No	Date Comp.	Description of Change
2480	6-1-28	Const Rivermont's Inc.
2033	2-2-23	Const Trk #6-A Sta 294+90.5 for Mt. Olivet Cem. Co.
4964	6-24-25	Const U.P. Murfreesboro Road Rd.
8254	10-8-26	Purchase of Par. No 32
2617	4-10-24	Inst of automatic signals Sta. (8511 & 8234)
16657	15-1-32	Sale of part of Par. No 18 & 17
27148	2-15-40	" " all " " 16 & 19
29725	5-26-42	" " part " " " 21
28408	10-11-41	Const of Trk 6-A & 6-C. Relaf Trk 6-A for Vultee Aircraft Corp.
28428	10-9-41	Rel of gauntlet Trk over Cumberland River & Ins. Sp. Switches
28724	9-29-41	Rel foul house Sta 317+00 Rel work shop (same sta)
15727	7-10-31	" Sec. house & shack
16385	8-11-32	" " on Par. No 18
	6-29-36	Sale pt Par. No 10-12
	10-26-40	
30834	17-10-32	" " " " 24, 26-32
33943	6-19-45	" " " " 26, 32
35606	9-13-46	Sale of Pt. Par. 24 to American Bread Co.
34677	12-1-47	Install signal protection for N.C. & St. L. over F.C.C.
37609		Crossover track between N. Main & N.C. & St. L. at Sta. 302+32.3 to 305+94.6
43234	1-28-53	Construction of Trk for Thompson-Green Mach. Co. P.S. of Sta. 310+89 to 4-6
47257	1-5-56	Const. Trk. for T.T.A. 609 long
15714		Rel. Pt. of Par. 22, 24, 27-33
54790	5-30-69	Eliminate Turntable @ P.S. 317+10

L.F. No	Cont. No	Date	Description
L.F. Cont. No 24128		7-16-28	Sou. Bell Tel. & Teleg. Co. 2 wires on L&N Poles Lebanon Pike & Gum & River Conc.
"	26681	5-29-32	" " " " " " " Conc.
"	31508		Clarkson Hotel Co. Sign board (Conc. 3-22-4)
35409	31815	7-17-40	Weaber & Wright Encr. on Par. No 15 Trans 8-20-45 R.P. Weaber & Mrs. E.G. Wright (Ext. to 9-17-50) — Cancelled
"	32013	4-12-41	City of Nashville 8" Sewer under Trk. E. in Hill Rd.
"	31878	1-9-41	" " " 16" water main across sta 317 Corner Par. No 31
"	32152	6-6-41	M.E. Wolfe Const Co. Lease of part of Par. 26 & 28 Conc. 9-26-46
"	32429	8-15-41	N.C. & St. L. R.R. Lease to L&N. old road bed to for driveway to Par. No 27 Conc. 48 Land conveyed to L&N.
"	26561	8-9-41	Brown Hotel " " of Par. No 28 - Conc. " " property sold to Thompson & Green Mach. Co. 6-1-45.
"	32611	11-22-41	State of Tenn. Reconstruct U.P. Murfreesboro Pike
"	25769	12-5-30	T.E.P. Co. Wire Crossing Sta. 313+60.1
"	20988	5-1-48	F.S. Brent Lease 10' of part of Par. No 17 - 10-27-31-48 (Conc.)
"	24128	3-10-49	Sou. Bell Tel. & Tel. Co. Wire attachments to L&N Poles Conc. See Cont. order 3-31-50
Deed 11781		5-13	Davidson County L&N Construction and maintenance of highway crossings

Par. No	Grantor	Grantee	Inst.	Date	Record			Cust. No	Remarks:-
pt 17	H. M. & C. Realty Co.	L. & N. R.R. Co.	Deed	12-22-17	D.B. 498 - Page 613 -	1-22-18		110816	
" 15	" " "	" " "	"	12-22-17		1-22-18		110818	
27			"	3-29-27					L.&N. owned surrounding prop. - Par. 27 abandoned N.C. & St. L.
32	N.C. & St. L. Ry.	L.&N. R.R. Co.	"	10-8-26	752	149	11-8-26	12730	
pt 10	T.T. Hackett	H. M. & C.	"	1-20-39				11034	Reconveyance
" 10	H. M. & C. Realty Co.	L. & N. R.R. Co.	"	10-26-40				110349	Now corrier
" 12	" " " "	" " "	"	10-26-40				110349	
" 33	N.C. & St. L. Ry.	" "	"	6-19-45				15515	Corrier used as roadway to team track

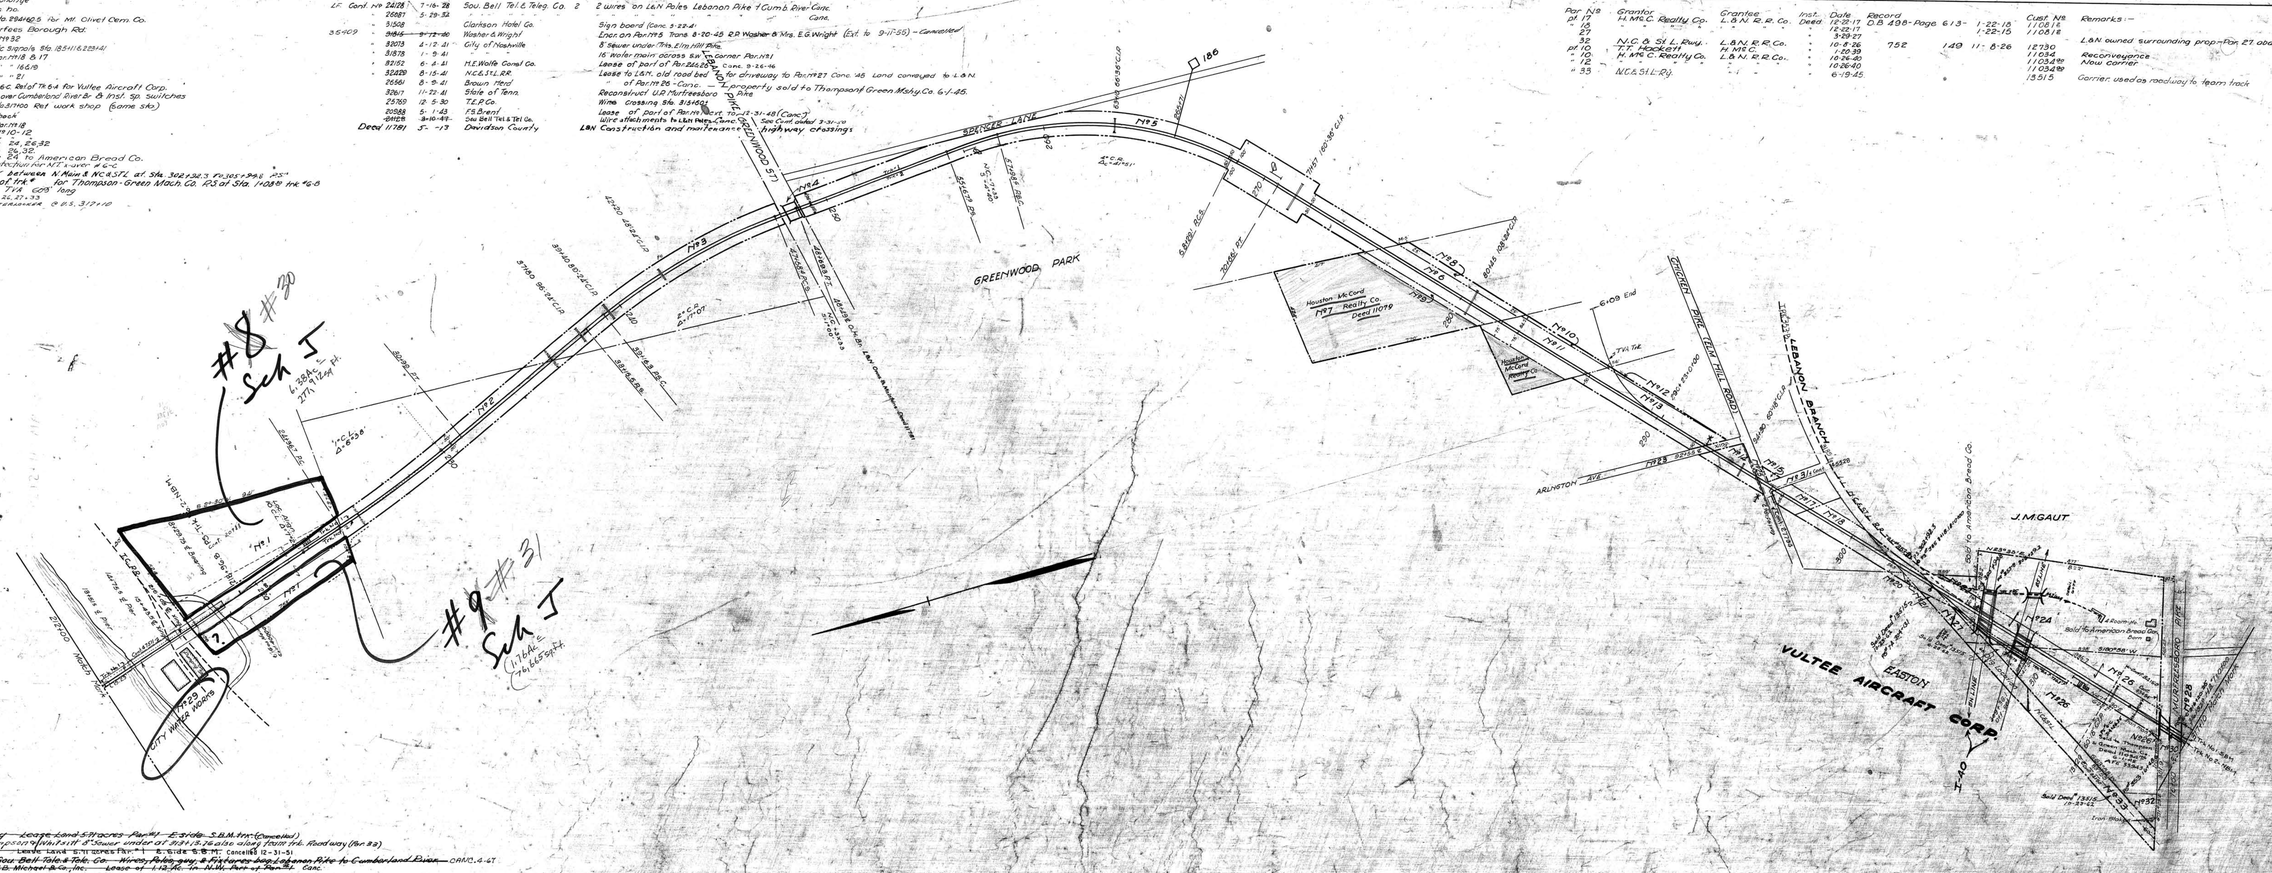

L.F. No	Cont. No	Date	Description
~~L.F. 35986~~	~~Cont. 20988.~~	~~Sam Hanley~~	~~Lease land & trees Par. #1 E. side S.B.M. trk. (Cancelled)~~
" 26415	" 34150	Evans, Thompson & Wintastiff	Sewer under at 313+15.76 also along town trk. Roadway (Par. #3)
~~35986~~	~~" 20988~~	~~Sam Hanley~~	~~Lease land & trees Par. #1 E. side S.B.M. Conc. (Cancelled 12-31-51)~~
~~27083~~	~~" 24128~~	~~9-21-50~~	~~Sou. Bell Tele & Tele. Co. Wires, Poles, guy, & Fixtures along Lebanon Pike to Cumberland River~~ CANC. 4-47
~~41925~~	~~" 39257~~	~~7-31-51~~	~~J.B. Wickersham Inc. Lease of 1.12 Ac. in N.W. Part of Par. #2 Conc.~~
41873	" 39379	12-14-51	Thompson and Green Machinery Co. Lease of 0.22 Ac. in Par. #26
24126	" 40000	7-25-52	Nashville Gas and Heating Co. Inc. 6" water stop, fire line, 2" water line & 2" gas line
31676	Cont. 40283	7-31-52	Tennessee Valley Authority Attach 2 wires to L.&N. poles from Elm Hill Rd. to Mayfair Junction
41837	" 40566	12-11-52	Thompson and Green Machinery Company, Inc. - Const. 610' spur off Trk. #6-B.
18786	" 32788	1-23-53	GEM HENLEY - Lease 5.1 ac. Par. #1 " "
39762	" 42601	12-5-55	Tenn. Valley Authority Const. 1/4 609 long
31676	" 27794	3-26-56	Wire, Poles over Sta. 2861.93
29319	" 43494	4-18-57	City of Nashville To Mess. 1 11 pr. Tel. cable crossing over trk. at sta. 315+51.
"	" 47186	3-11-59	" " " " 16" Sewer Line Xing at Sta 95+18
"	" 43528	5-12-59	" " " " 8" Water Line Xing under Sta. 2783.50 & 1145.5 Trk 363
"	" 48692	6-17-62	Dept. of Highways of the State of Tennessee - Assessment for underpass structure North of Murfreesboro Rd.

RIGHT OF WAY AND TRACK MAP
LOUISVILLE & NASHVILLE R.R. CO.
LEWISBURG DIVISION
NASHVILLE CUT-OFF
STATION 212+00 TO STATION 317+10
SCALE 1 INCH = 200 FT. JUNE 30 1917
OFFICE OF CHIEF ENGINEER
LOUISVILLE, KENTUCKY

DAVIDSON COUNTY - TENN.

15-3

019-090

15/3