| A.F.E. Nº | Date Comp. | Description of Change |
|---|---|---|
| | 7-19-16 | Purchase Par. Nº 54 |
| | 5-12-21 | Ref. pt. Par. Nº 27 |
| 2058 | 9-13-21 | Rem. 107ft. trk. #7A |
| | 12-28-22 | Pur. Par. Nº 49 - 25' add. width, along Nolensville Pike |
| 4052 | 2-19-23 | Ref. pts. Par's. Nº 20, 22 |
| 4762 | 10-6-23 | " pt. Par. Nº 22 |
| 4496 | 6-21-24 | Conc. Br. Nolensville Pike |
| 4964 | 6-26-25 | Ref. Trk. #6A |
| 5060 | 10-16-24 | " " 7A |
| | | " pt. Par. Nº 27 |
| 27515 | 8-21-40 | Sale pts. Par's. Nº 31, 32, 33 |
| 27364 | 10-22-40 | " Par. Nº 30 |
| 30728 | 12-1-42 | " pts. Par's. Nº 7, 18, 20, 23, 24, 25 |
| | 42 | " pt. Par. Nº 30 |
| | 42 | " " " 40A |
| | 42 | " " " 51 |
| | 7-7-43 | " " " 14 |
| | 9-14-43 | |
| | 11-27-43 | Sale pts. Par. Nº 23 |
| | 1-26-44 | |
| | 7-10-44 | Sale Par. Nº 29 |
| | 5-19-44 | " 34 pts. Par's. Nº 35, 36, 37 |
| | 7-3-44 | " pt. par. Nº 23 |
| 33944 | 6-28-45 | " " Nº 7 |

| A.F.E. Nº | Date comp | Description of change |
|---|---|---|
| 37572 | 10-16-48 | Const. trk #6-E for Aladdin Ind. |
| 40557 | 2-25-54 | Const. Trk #6-D for Solar Steel Corp. |
| 40324 | 2-21-56 | Const. Trk #6-F for Aladdin Ind. |
| 52865 | 11-9-60 | Ref. Sta. House 2.60 Kline Ave. |
| | 2-22-62 | Rem. 3 Sec. Hses. - 2408½, 2410 Kline Ave. & 2627 Cruzen Ave. |
| 54796 | 9-26-67 | Rem. Elev. Interlocking Plant |
| 60506 | 10-13-67 | Ref. Trk. #6-E |

| Par. Nº | Grantor | Grantee L&N. R.R. Co. | Inst. Deed | Date | Record D.B. 505 - Page 585 - Date 8-20-18 | | Cust. Nº | Remarks |
|---|---|---|---|---|---|---|---|---|
| pt. 7 | Houston McChord Realty Co. | | | 7-15-18 | | | 117621 | |
| 21 | Davidson County | | | 25 | | | 117611 | Valeria St. Relocated - exchange |
| 22 | S. A. Campbell | " | " | 10-1-20 | 565 | 25 | 12-23-20 | 139541 |
| 56 | N.C.& St. L. Ruy. | " | " | 9-7-33 | 908 | 607 | 7-27-33 | 132311 |
| 57 | C. B. Sanders & Wife | Houston McChord Realty Co. | " | 8-3-51 | 2016 | 213 | 8-16-51 | 13939 |
| 58 | T. O. Parrish et ul | " | " | 6-26-51 | 2016 | 247 | 8-16-51 | 13940 |
| 59 | Charles W. Smith et ux | " | " | 6-22-51 | 2013 | 395 | 8-7-51 | 13942 |
| 60 | Clark Company | " | " | 6-26-51 | 2011 | 463 | 8-7-51 | 13943 |
| 61 | Jack Campbell et ux | " | " | 6-21-51 | 2011 | 25 | 8-21-51 | 13945 |
| 62 | P.G. Scales et ux | " | " | 6-15-51 | 1977 | 313 | 6-15-51 | 13946 |
| 63 | Charles C. Brith et ux | " | " | 6-15-51 | 1977 | 592 | 6-15-51 | 13947 |
| 64 | Maude Willard & husband | " | " | 6-18-51 | 1977 | 475 | 6-18-51 | 13948 |
| 65 | Mrs. M. N. Mayche | " | " | 6-18-51 | 1977 | 446 | 6-18-51 | 13949 |
| 66 | Mattie G. Johnson & hus. | " | " | 6-19-51 | 1977 | 637 | 6-20-51 | 13950 |
| 67 | Ben Taylor et ux | " | " | 6-19-51 | 2011 | 23 | 6-20-51 | 13952 |
| 68 | J. K. Polk et ux | " | " | 6-21-51 | 2011 | 253 | 6-25-51 | 13953 |
| 69 | W. E. Norman et ux | " | " | 6-22-51 | 2011 | 252 | 6-25-51 | 13954 |
| 70 | J. R. Chadwell et ux | " | " | 6-22-51 | 2011 | 251 | 6-25-51 | 13955 |
| 71 | T. B. Selby et ux | " | " | 6-22-51 | 2011 | 250 | 6-25-51 | 13956 |
| 72 | J. J. Green et ux | " | " | 6-21-51 | 2011 | 247 | 6-25-51 | 13957 |
| 73 | Correna Jernigan | " | " | 6-21-51 | 2011 | 243 | 6-25-51 | 13958 |
| 74 | T. M. Cathey et ux | " | " | 6-22-51 | 2011 | 246 | 6-25-51 | 13961 |
| 75 | R. D. Rossbacher et ux | " | " | 6-25-51 | 2011 | 447 | 6-26-51 | 13959 |
| 76 | E. M. Sawyer et ux | " | " | 6-23-51 | 2011 | 256 | 6-25-51 | 13960 |
| 77 | A. K. Miller (Mrs.) | " | " | 7-9-51 | 2013 | 177 | 7-9-51 | 139644 |
| 78 | Glen Parkes et al | " | " | 7-16-51 | 2013 | 565 | 7-16-51 | 139652 |
| 79 | Ara B. Thurman | " | " | 6-26-51 | 2011 | 501 | 6-26-51 | 139666 |
| 80 | Adah B. Hendrixon | " | " | 6-22-51 | 2011 | 223 | 6-25-51 | 13987 |
| 81 | B. A. Garner et ux | " | " | 6-29-51 | 2012 | 249 | 7-2-51 | 13968 |
| 82 | Ruby T. Kittrell | " | " | 6-25-51 | 2012 | 243 | 7-2-51 | 13969 |
| 83 | Floyd M. Slater et ux | " | " | 6-21-51 | 2011 | 95 | 6-21-51 | 13970 |
| 84 | R. Tiller et ux | " | " | 6-28-51 | 2011 | 477 | 6-26-51 | 13972 |
| 85 | J. A. Grace et ux | " | " | 6-28-51 | 2012 | 61 | 6-28-51 | 13975 |
| 86 | E. G. Bogg et ux | " | " | 6-29-51 | 2012 | 257 | 7-2-51 | 13976 |
| 87 | Bertie Foster | " | " | 7-2-51 | 2012 | 246 | 7-3-51 | 13977 |
| 88 | Mrs. Edith Hubbell et al | " | " | 7-25-51 | 2017 | 526 | 8-17-51 | 13979 |
| 89 | Lion Oil Co. | " | " | 9-17-51 | 2021 | 631 | 9-20-51 | 13981 |
| 90 | T. C. Allen et ux | " | " | 7-25-51 | 2015 | 77 | 7-25-51 | 13982 |
| 91 | Myrtle E. Staley | " | " | 12-12-51 | 2030 | 105 | 12-17-51 | 13999 |
| 92 | First River Nat. Bk. & Trc. Wm. Woodroof Estate | " | " | 5-5-53 | M.B. 61 | 484 | 5-5-53 | 14029 |
| 93 | Tennessee Property Co. | " | " | 9-15-53 | 2156 | 632 | 1-6-58 | 14101 |
| " | L&N. R.R. Co. | Pan-Am Southern Corp. | " | 12-19-54 | | | | |
| 94 | Davidson County | L. & N. | " | 10-5-51 | | | | Quit Claim of Par. 93 |
| 95 | " | " | " | 10-5-51 | | | | Closing Jewelrice St. |
| 96 | " | " | " | 10-5-51 | | | | " Kline Ave. |
| | | | | | | | | " Woodbine Ave. |

| | | |
|---|---|---|
| 31914 | 8-11-59 | Huskey Lumber Co. Lease of Lane 3 Parcels fronting on Nolensville Road. |
| 39062 | 11-16-67 | J.E. Hill Lease 31263 of Par. 86 (Canc. 11-17-53) |
| 43108 | 4-18-61 | Lion Oil Co. Lease 1-4-61 Par. 91 |
| 43661 | 4-18-61 | Rail Car Co. - 40' Lease on Half Par. 86 at Nolensville Pike - Canc. 6-23-58 |
| 33647 | 4105 | 12-2-53 Sailor Steel Corp., Const. of Trk. #7-D at Sta. 351+34 |

| Cont. Nº | Date | Description |
|---|---|---|
| 19285 | 12-1-21 | Nashville Railway & Light Co. - Sub. Sta. Trans. Tenn. Elec. Power Co. |
| 22252 | 6-24-26 | Wood Ry. Const. Co. - Lease Par's Nº 19A, 20A (Canc. 8-16-...) |
| 22216 | 8-26-26 | West Ky. Coal Co. - Const. Trk. #7-E - 7-29-56 lse. extended to J.E. Hill - Use 12-28-59 Huskey Lumber Co. (Canc. See Cont. 3-14-67) |
| 24862 | 5-29-29 | Atl. Ice & Coal Co. - Elec. Con. to Lease of lot. |
| 25769 | 12-5-30 | Tenn. Elec. Power Co. - Wire Xings. by Tenn. |
| 33001 | 9-25-42 | Edward Vosser - Lease land S. R.W. Est. 86 - 35 x 74 Cole Ave. - Foster |
| 32549 | 11-7-42 | City of Nashville - Power line, pole 318 - Conc. - nonrecreational - Transferred |
| 33001 | 1-1-44 | Edward Vosser - Lease add. S.W. W. of Int. Cole Ave. - Hasler Conc. See Lease dated Dec. 12-1944 |
| Leas. Div. | 8-19-44 | Mrs. Elizabeth Ramsey Lease of house and lot at 2603 Kline Ave. |
| 3300 | 1-1-45 | Edward Vosser - Lease Par. Nº 7 Conc. Property conveyed to Dodgeville Co. 4-28-45 Deed 11054. |
| 34016 | 3-17-75 | Jesse Williams Lease pts. pels 128 & 129 (Cancelled) |
| 34004 | 3-22-46 | W. R. Evans Lease from Houston-McChord Realty Co. effect of land 255 on Nolensville Pike, 126 on Cole Ave. 318 from Conc. 7A land 128 along L&N R.W. (Cancelled) |
| 34004 | 9-29-46 | Pt. Corbett Lease of Premises (Canc. 7-26-51) |
| 33911 | 10-1-46 | Universal Sales & Service Co. Lease of lot 86 - 110 x 74 - Nashville Conc. Co. (Canc. 1-1-...) |
| 36415 | 36391 | 4-12-48 Aladdin Industries Const. Trk. No. 326-395 (Allant 493 ...) Mains 2-5-51 Schedule E Harter Trk. #6-E — Done 11-27-51 |
| 39091 | 36358 | 6-28-48 Electric Power Board, Nashville, Permit For. wires xings. Sta. 353+49 |
| 36415 | 34193 | 4-14-49 Erskine Tanner & Walker 8" Sewer at Sta. 317+34 & 3" Sewer at Sta. 317+34 & 3" Sewer under at #1014 Kline Ave. |
| 38061 | 34925 | 12-20-50 J.E. Hill Lease Dave Hawker - McCord Realty Co. a tract of land 255 on Nolensville Pike, 126 on Cole Ave. & Kline Ave. (Canc. 11-17-53) |
| 38061 | 34926 | 6-28-50 J.E. Hill Lease Dave Hawker - McCord Realty Co. a tract of land 255 on Nolensville Pike, 126 on Cole Ave. & Kline Ave. (Canc. 11-17-53) |
| 39091 Deed 11701 | 4-1-53 | Davidson County Construction and Maintenance of Highway Easement of Kline Ave. Sta. 317+10 to Sta. 413+75 |
| 38414 | 4268 | 10-5-53 Continental Construction Co. Lease of Lot 86 - 110 x 74 - Nashville Conc. Co. (Canc. 1-1-...) |
| 38415 | 36391 | 10-5-53 Aladdin Industries Inc. Const. of Trk. #6-E Mains 2-5-51 Schedule E Harter Trk. #6-E — Done 11-27-71 |
| * V 15-4 | | 10-5-53 " Lease of 160 x 74 - Conc. See Cont. dated order |

| | | |
|---|---|---|
| Cont. 45969 | 6-22-60 | J.E. Hill - Lease of land "Triangular" - Lease 11-17-53 Par. 86 - Canc. 10-26-61 |
| " 45969 | 1-1-60 | Owen Coal Co. Inc. - Lease 1-11-61 Par. 86 - Canc. 10-26-61 |
| 46-45778 | 11-8-60 | City of Nashville - Overhead 46KV power line - Vs. 38018 |
| Cont. 38962 | 6-7-61 | Raymond Wilson & Co. (Trustee) - Sub. Lease Par. 86 - Canc. 6-7-71 |
| Cont. 51640 | 11-18-61 | ALADDIN INDUSTRIES, Inc. Lease 25,587 Sq. Ft. 317+00 to 325+40 (10.4 Acres) |

See Sheet V15-54

See 202/1

See 202/1

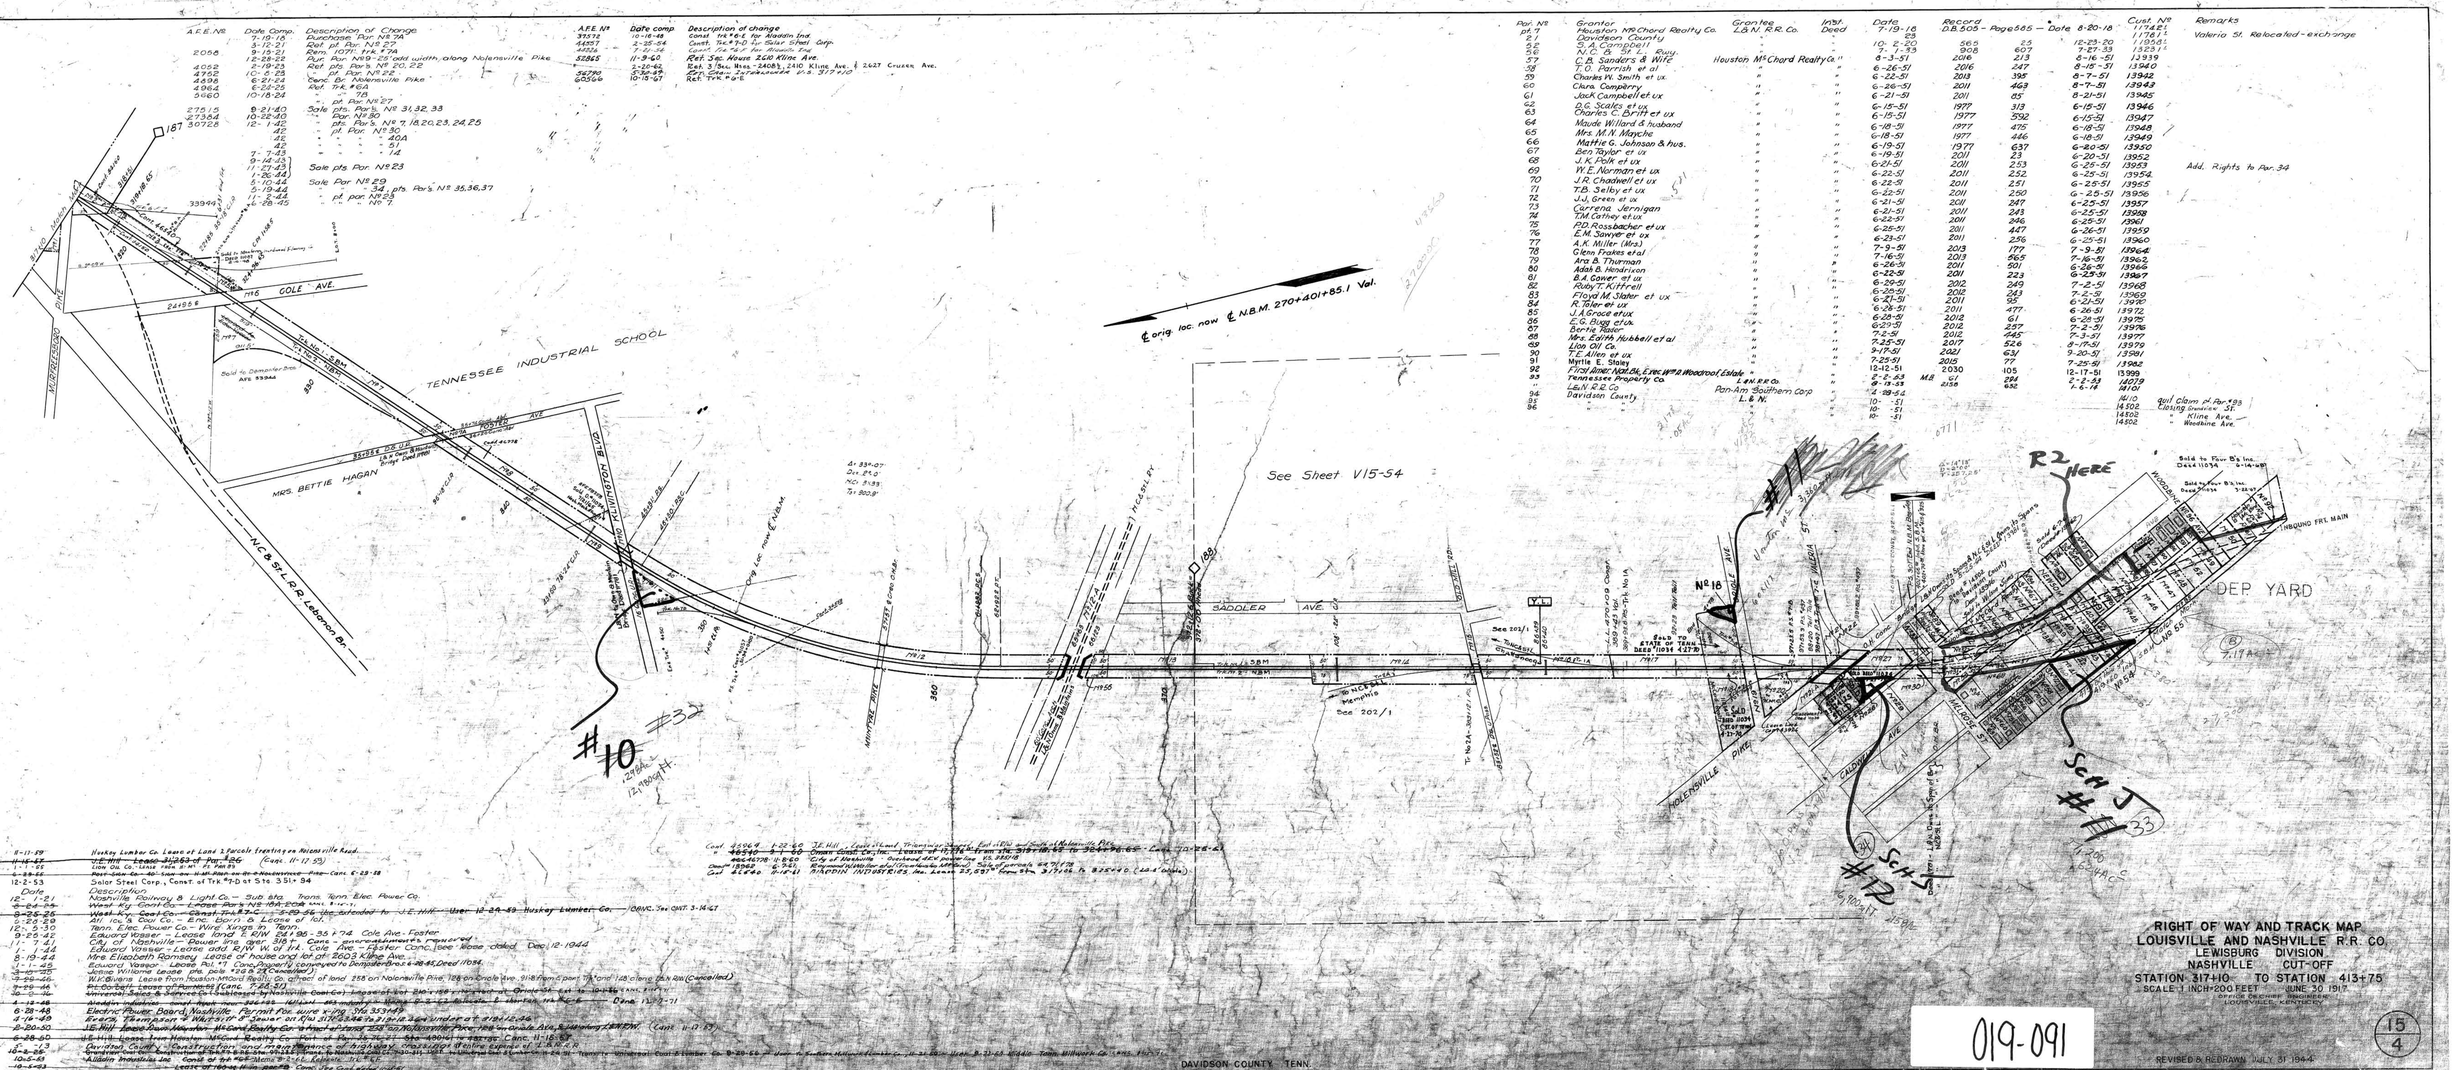


RIGHT OF WAY AND TRACK MAP
LOUISVILLE AND NASHVILLE R.R. CO.
LEWISBURG DIVISION
NASHVILLE CUT-OFF
STATION 317+10 TO STATION 413+75
SCALE: 1 INCH = 200 FEET JUNE 30 1917
DRAWN BY CHECKED BY
LOUISVILLE, KENTUCKY

019-091

15
4

REVISED & REDRAWN JULY 31 1944

DAVIDSON COUNTY TENN.