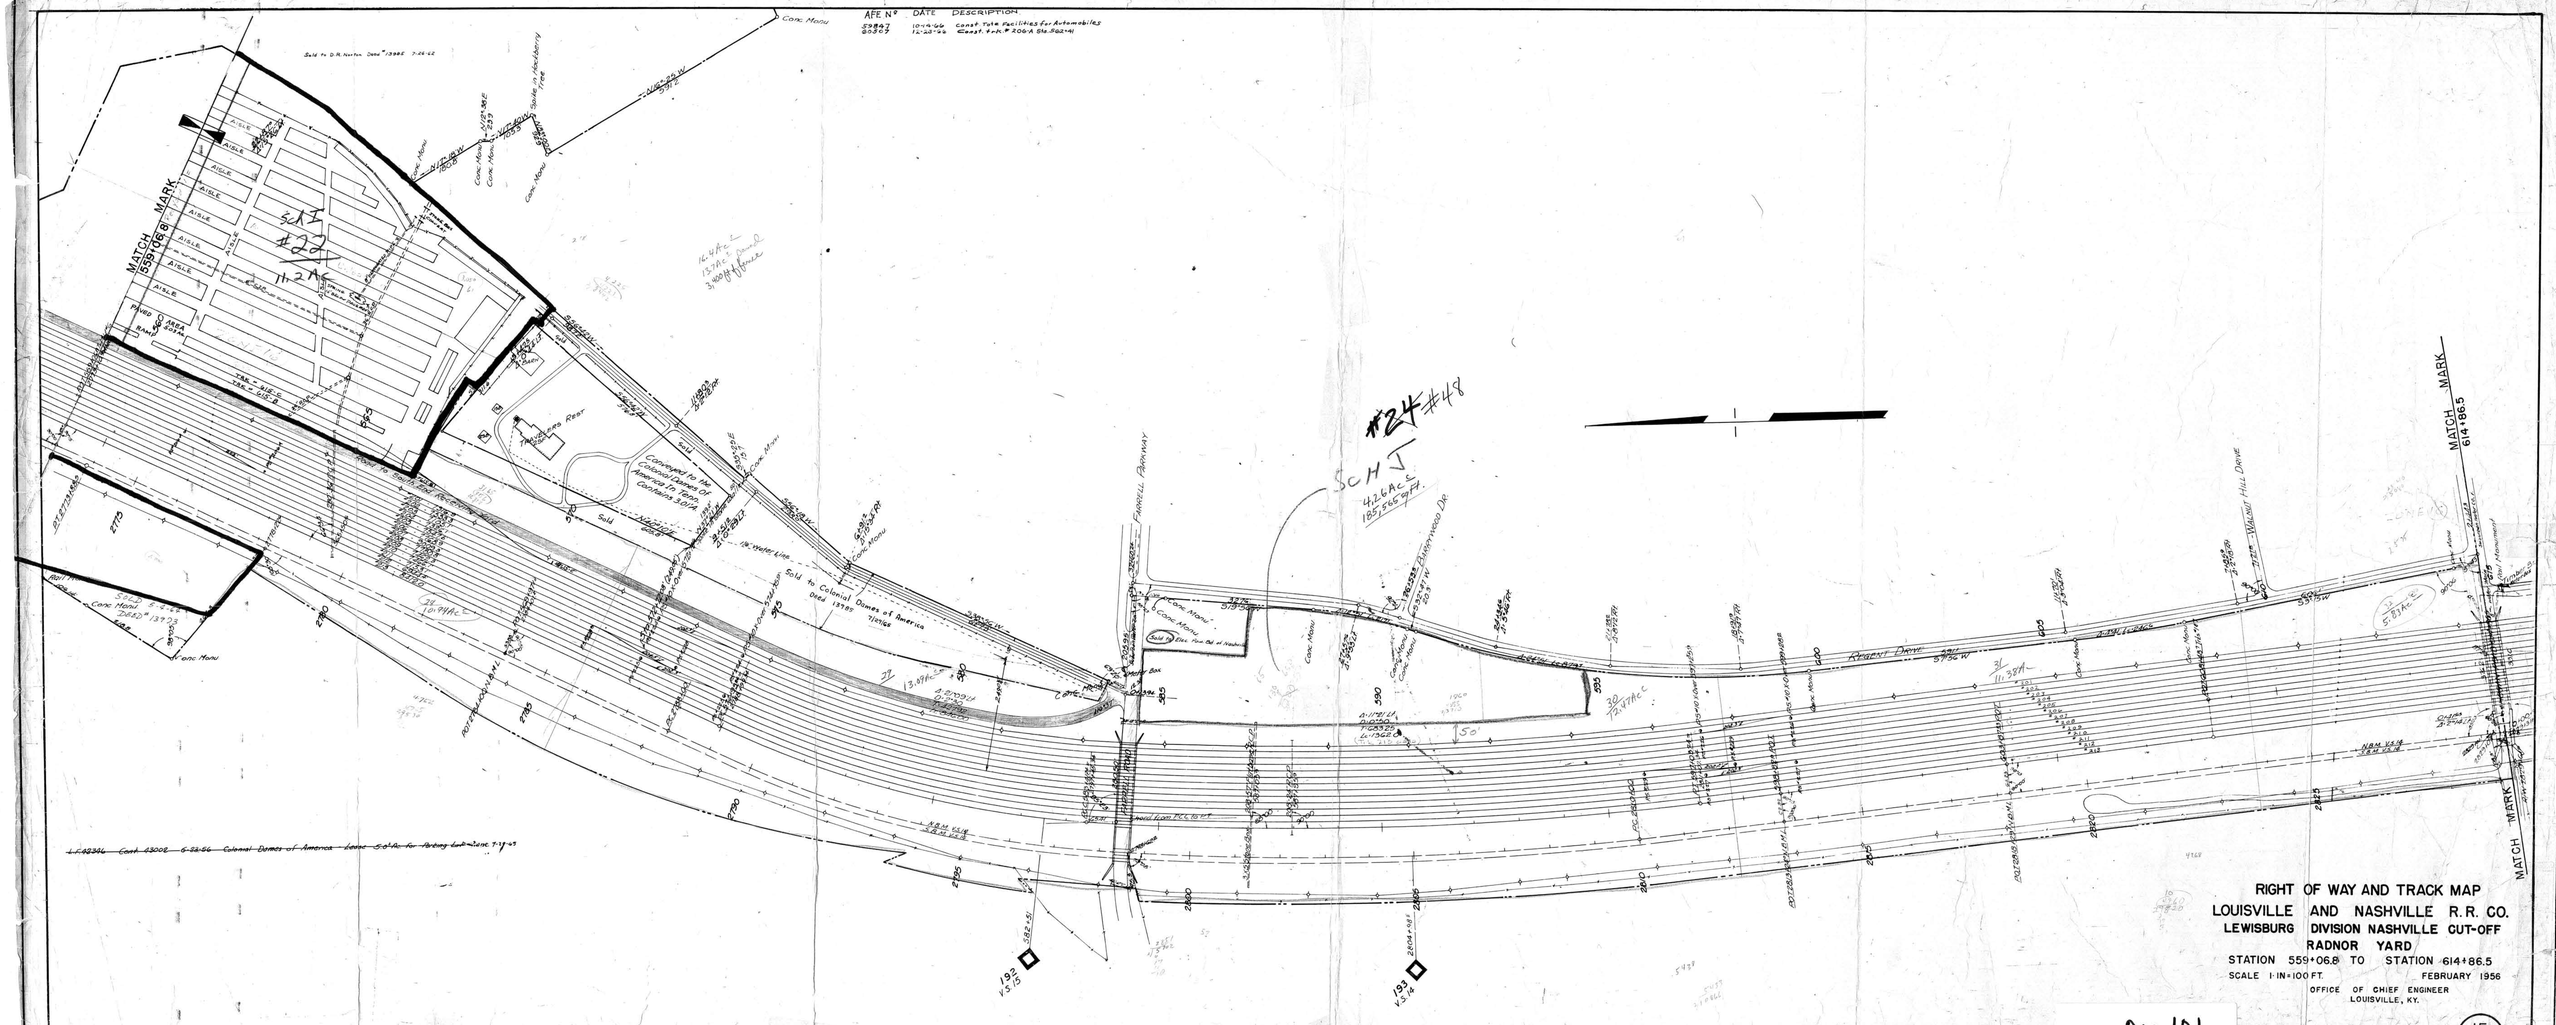
AFE No DATE DESCRIPTION
MATCH MARK 559+06.8
MATCH MARK 614+86.5
Sch I #22 11.2 Ac
Sch J #24 #48
Sold to Colonial Dames of America
Regent Drive
Farrell Parkway
Walnut Hill Drive
DAVIDSON COUNTY, TENNESSEE
RIGHT OF WAY AND TRACK MAP
LOUISVILLE AND NASHVILLE R.R. CO.
LEWISBURG DIVISION NASHVILLE CUT-OFF
RADNOR YARD
STATION 559+06.8 TO STATION 614+86.5
SCALE 1 IN = 100 FT.
FEBRUARY 1956
OFFICE OF CHIEF ENGINEER
LOUISVILLE, KY.
019 101
15
S-6-B