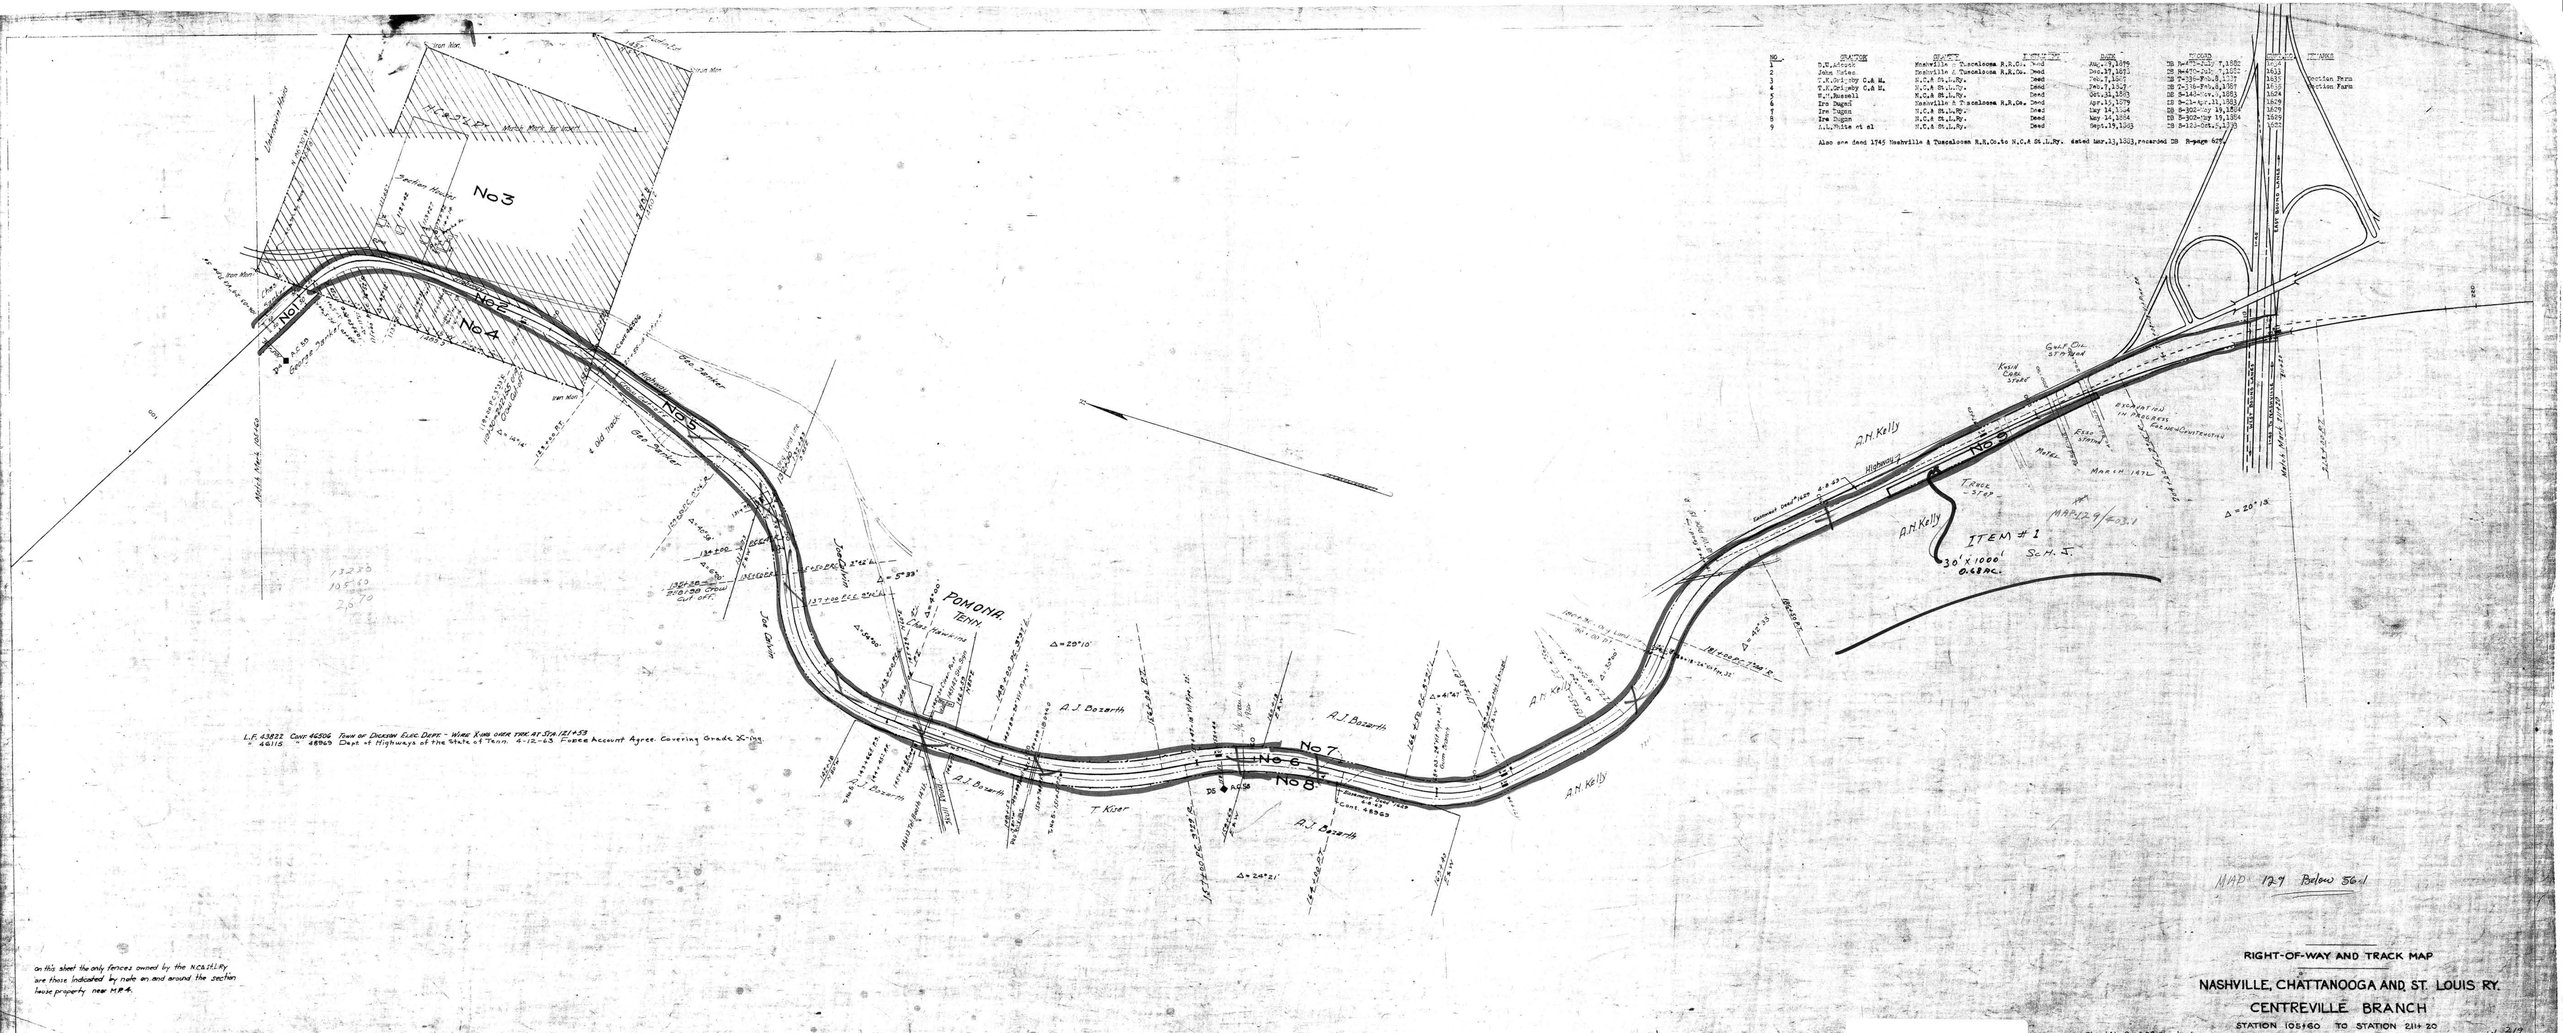

NO.	GRANTOR	GRANTEE	PURPOSE	DATE	RECORD	CONTENTS	REMARKS
1	D.W.Adcock	Nashville & Tuscaloosa R.R.Co.	Deed	Aug.7,1879	DB R-477-July 7,1882	1634	
2	John Hales	Nashville & Tuscaloosa R.R.Co.	Deed	Dec.17,1873	DB R-470-July 7,1882	1633	
3	T.K.Grigsby C.& M.	N.C.& St.L.Ry.	Deed	Feb.7,1887	DB T-338-Feb.8,1887	1635	Section Farm
4	T.K.Grigsby C.& M.	N.C.& St.L.Ry.	Deed	Feb.7,1887	DB T-338-Feb.8,1887	1636	Section Farm
5	W.M.Russell	N.C.& St.L.Ry.	Deed	Oct.31,1883	DB S-148-Nov.1,1883	1624	
6	Ira Dugan	Nashville & Tuscaloosa R.R.Co.	Deed	Apr.15,1879	DB S-11-Apr.11,1883	1629	
7	Ira Dugan	N.C.& St.L.Ry.	Deed	May 14,1884	DB S-302-May 19,1884	1629	
8	Ira Dugan	N.C.& St.L.Ry.	Deed	May 14,1884	DB S-302-May 19,1884	1629	
9	A.L.White et al	N.C.& St.L.Ry.	Deed	Sept.19,1883	DB S-123-Oct.5,1883	1622	

Also see deed 1745 Nashville & Tuscaloosa R.R.Co. to N.C.& St.L.Ry. dated Mar.13,1883, recorded DB R-page 627.

L.F. 43822 Cont. 46506 Town of Dickson Elec. Dept. - Wire X-ing over Trk. at Sta 121+53
" 46115 " 48969 Dept of Highways of the State of Tenn. 4-12-63 Force Account Agree. Covering Grade X-ing.

On this sheet the only fences owned by the N.C.& St.L.Ry are those indicated by note on and around the section house property near M.P. 4.

RIGHT-OF-WAY AND TRACK MAP

NASHVILLE, CHATTANOOGA AND ST. LOUIS RY.

CENTREVILLE BRANCH

STATION 105+60 TO STATION 211+20

SCALE, 1 IN = 200 FT JUNE 30, 1916

OFFICE OF CHIEF ENGINEER
NASHVILLE, TENN.

M.P. 4.0 to 6.0

Sheet No. 2 of 38 Sheets of Centreville Branch from survey station 105+60 to survey station 211+20.

Valuation Engineer

022-002

V-19
2

28-1