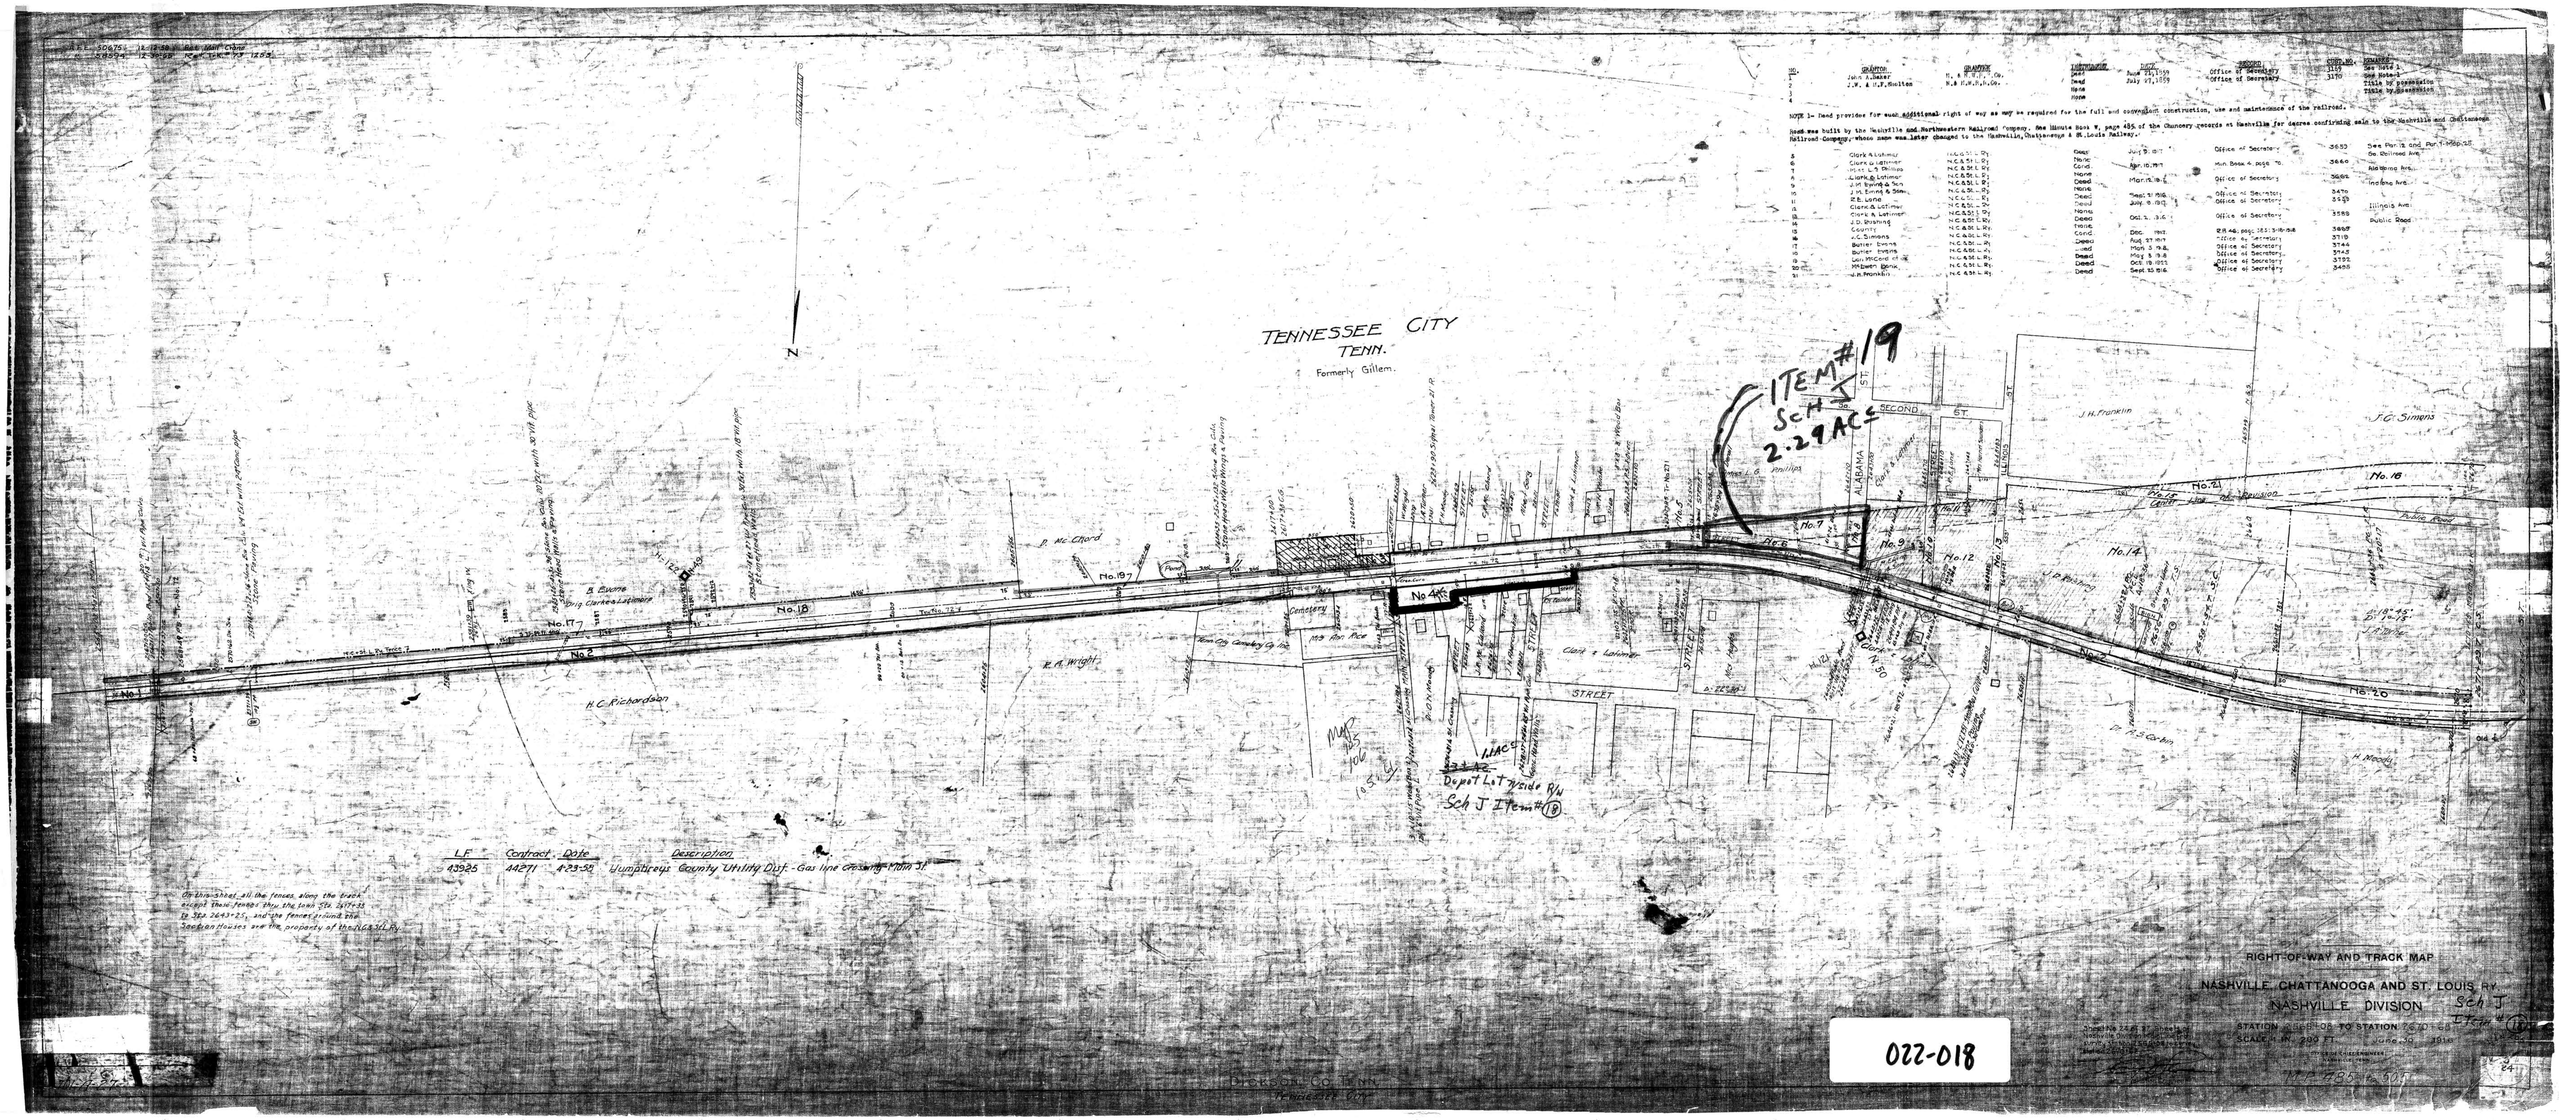
TENNESSEE CITY
TENN.
Formerly Gillem.
ITEM #19
Sch J
2.29 ACS
SECOND ST.
ALABAMA
ILLINOIS
STREET
No. 1
No. 2
No. 4
No. 7
No. 9
No. 12
No. 14
No. 16
No. 17
No. 18
No. 19
No. 20
No. 21
J. H. Franklin
J. C. Simons
H. C. Richardson
R. A. Wright
Clark & Latimer
Dr. A. S. Corbin
H. Moody
Dupot Lot Wide R/W
Sch J Item #18
LF 43925
Contract 44271
Date 4-23-58
Description Humphreys County Utility Dist. - Gas line crossing Main St.
On this sheet all the fences along the track except those fences thru the town Sta. 2617+35 to Sta. 2643+25, and the fences around the Section Houses are the property of the N.C.&St.L.Ry.
RIGHT-OF-WAY AND TRACK MAP
NASHVILLE, CHATTANOOGA AND ST. LOUIS RY.
NASHVILLE DIVISION
Sch J
Item #18
STATION 2668+08 TO STATION 2670+68
SCALE 1 IN. 200 FT.
June 30, 1911
022-018
DICKSON CO. TENN.
Tennessee City