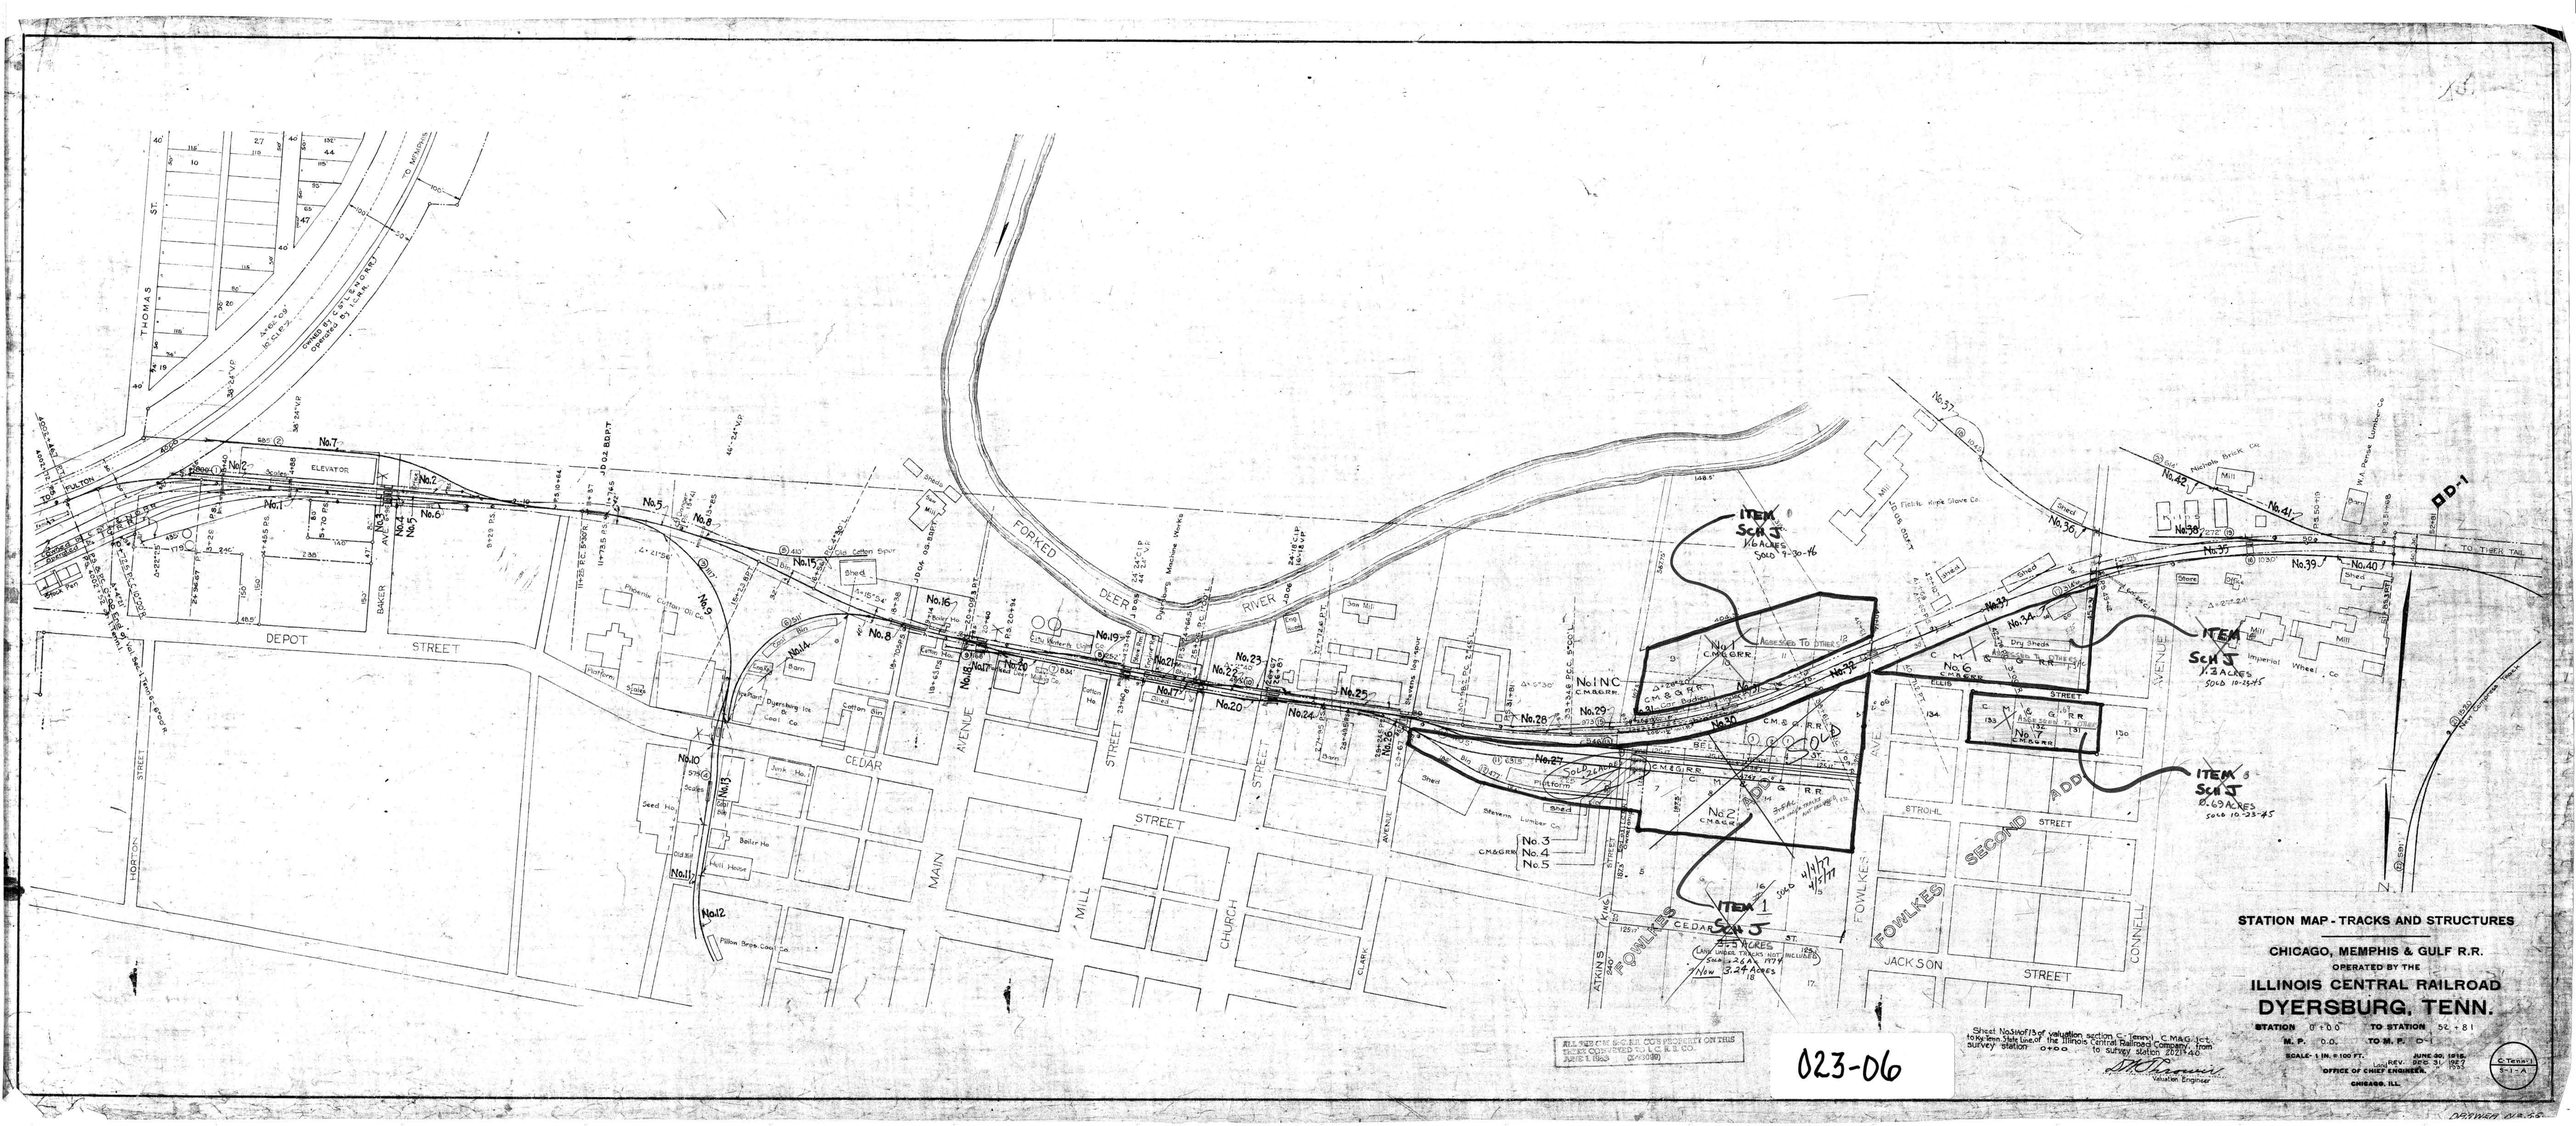

STATION MAP - TRACKS AND STRUCTURES
CHICAGO, MEMPHIS & GULF R.R.
OPERATED BY THE
ILLINOIS CENTRAL RAILROAD
DYERSBURG, TENN.
STATION 0+00 TO STATION 52+81
M. P. 0.0 TO M. P. 0-1
SCALE- 1 IN. = 100 FT.
JUNE 30, 1915.
REV. DEC. 31, 1927
OFFICE OF CHIEF ENGINEER.
CHICAGO, ILL.
C-Tenn-1
S-1-A
023-06
ITEM 1 SCH J 3.5 ACRES
ITEM 2 SCH J 1.6 ACRES
ITEM 3 SCH J 0.69 ACRES
ITEM 4 SCH J 1.3 ACRES
FORKED DEER RIVER
DEPOT STREET
CEDAR STREET
MAIN STREET
MILL STREET
CHURCH STREET
FOWLKES AVE
FOWLKES SECOND ADD
JACKSON STREET
STROHL STREET
CONNELL AVENUE
ATKINS
KING
CLARK
HORTON STREET
BAKER AVE
THOMAS ST.
ELEVATOR
TO MEMPHIS
TO TIBER TAIL