Eq.	Grantor.	Grantee.	Instr.	Date.	Record.		Cont.Eq.	Remarks.
Pt. 1	J M Brooks & Wife	C M & G R R Co.	W.D.	9-23-11	33-339	9-27-11	3	
Pt. 1	" "	"	"	9-23-11	33-339	9-27-11	3	Not in use
2	" "	"	"	9-23-11	33-339	9-27-11	3	
3	I C R R Co.	"	Cont.	8-26-11			C-17907	
4	"	"	"	8-26-11			C-17907	
5	"	"	"	8-26-11			C-17907	
6	N M Hall, etal	D N R R Co.	W.D.	3-8-07	38-43	8-11-12	1	
7	" "	"	"	3-8-07	38-43	8-11-12	1	
8	S G Latta & wife	"	"	4-19-06	27-176	3-16-07	2	

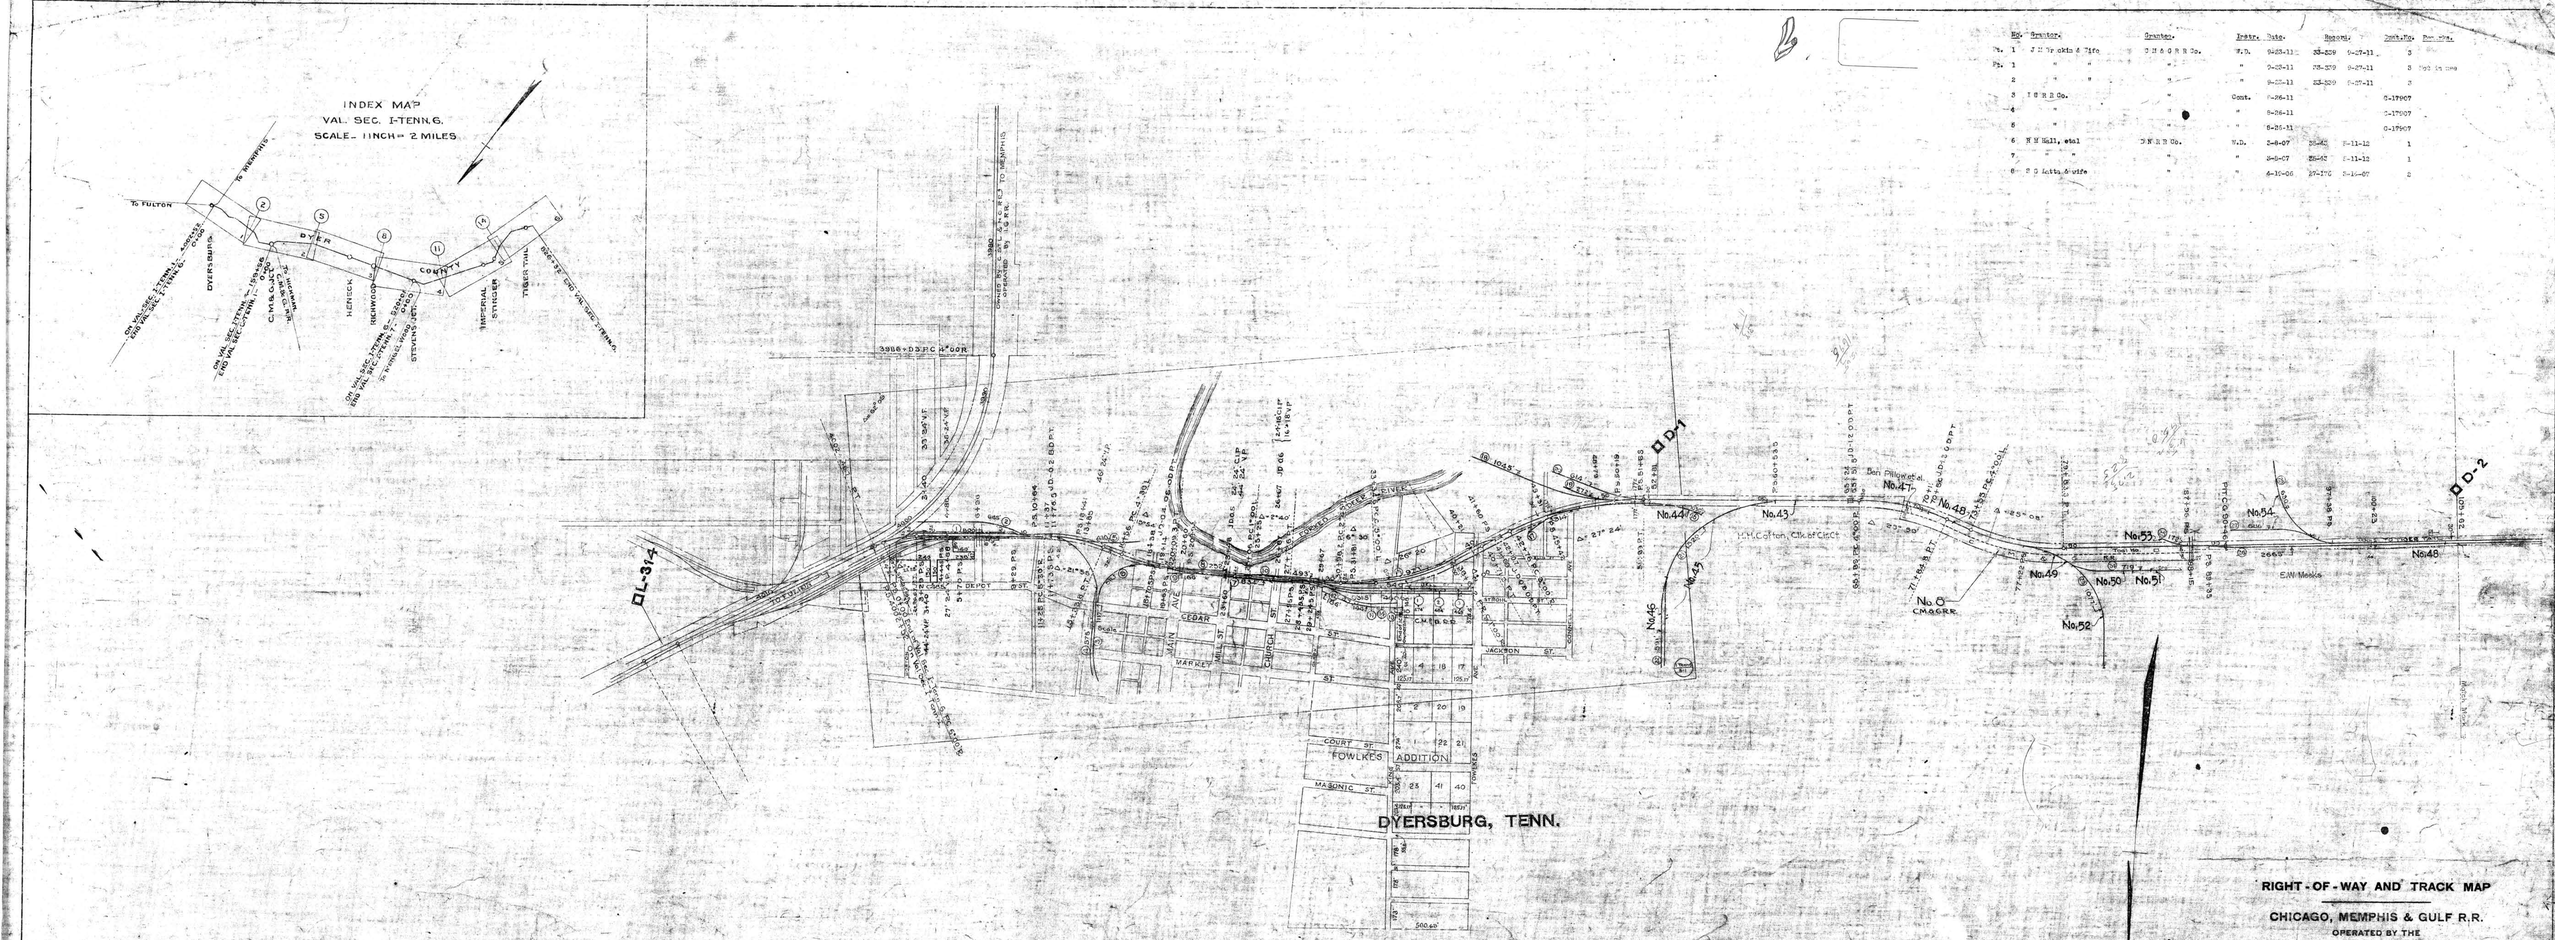

ALL THE C.M. & G. R.R. CO.'S PROPERTY ON THIS SHEET CONVEYED TO I. C. R. R. CO. JUNE 1, 1913 [X-33098]

Sheet No. 1 A of 13 of valuation section C-Tenn-1 C.M.&G. Jct. to Ky.-Tenn. State Line of the Illinois Central Railroad Company, from survey station 0+00 to survey station 2021+40

Valuation Engineer

023-07

RIGHT-OF-WAY AND TRACK MAP

CHICAGO, MEMPHIS & GULF R.R.

OPERATED BY THE

ILLINOIS CENTRAL RAILROAD

C.M. & G. JCT. TO KY.-TENN. STATE LINE

STATION 0+00 TO STATION 105+62

M. P. 0.0 TO M. P. D-2

SCALE: 1 IN. = 200 FT. JUNE 30, 1916. REV. DEC. 31, 1927

OFFICE OF CHIEF ENGINEER, CHICAGO, ILL.

C-Tenn-1 1-A