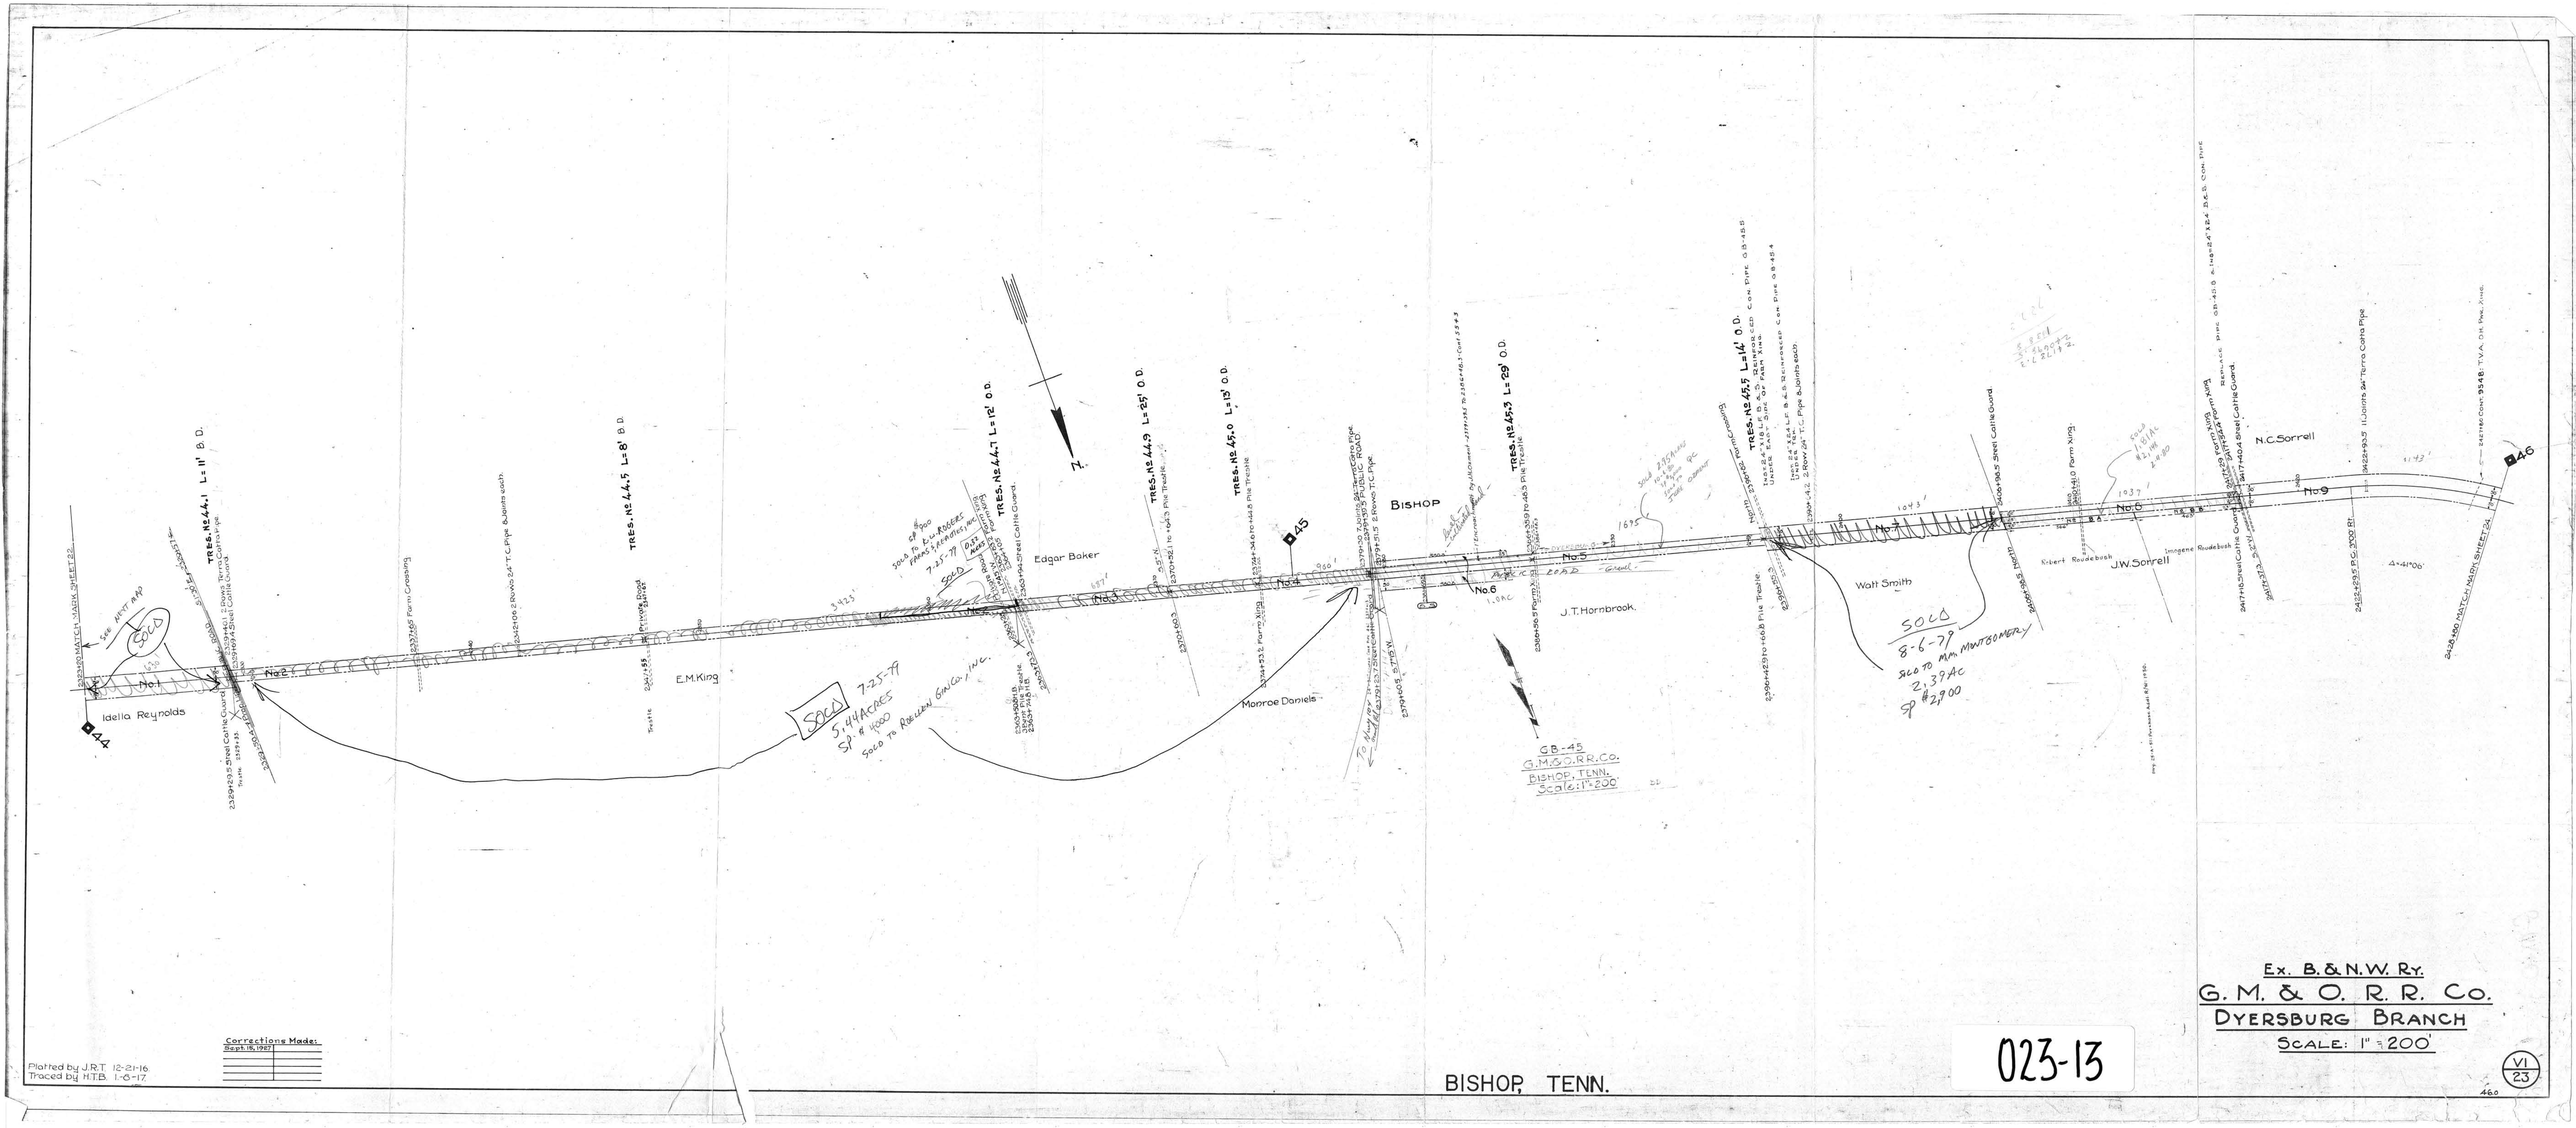

Idella Reynolds
E.M.King
Edgar Baker
Monroe Daniels
BISHOP
J.T.Hornbrook
Walt Smith
J.W.Sorrell
N.C.Sorrell
TRES. No 44.1 L=11' B.D.
TRES. No 44.5 L=8' B.D.
TRES. No 44.7 L=12' O.D.
TRES. No 44.9 L=25' O.D.
TRES. No 45.0 L=13' O.D.
TRES. No 45.3 L=29' O.D.
TRES. No 45.5 L=14' O.D.
No.1
No.2
No.3
No.4
No.5
No.6
No.7
No.9
44
45
46
N.
SOLD
SOLD 7-25-79 5.44 ACRES SP. $4000 SOLD TO ROELLEN GIN CO., INC.
SOLD 8-6-79 SOLD TO MM. MONTGOMERY 2.39 AC SP $2,900
GB-45 G.M.&O.R.R.Co. BISHOP, TENN. Scale: 1"=200'
Corrections Made: Sept. 19, 1927
Plotted by J.R.T. 12-21-16
Traced by H.T.B. 1-6-17
BISHOP, TENN.
023-13
Ex. B.&N.W. Ry.
G. M. & O. R. R. Co.
DYERSBURG BRANCH
SCALE: 1" = 200'
VI 23