No.	Grantor	Grantee	Instr.	Date	Record		Cust. No.	Remarks
1	J A Harris M Bailey et al by Cir Ct Cpt M H Cotton	P A N R R Co C N L & N O R R Co	R/W D	4-27-72	0-620	10-20-74	1	
	M Bailey et al by Cir Ct Cpt M H Cotton	C N L & N O R R Co	Deed	7-17-03	22-429	9-2-03	53	
2	J A Harris F Harris et al by Cir Ct Cpt. M.H.Cotton	P A N R R Co	R/W D	4-27-72	0-620	10-20-74	1	
	Cir Ct Cpt. M.H.Cotton	C N L & N O R R Co	Deed	7-17-03	22-429	9-2-03	53	
4	F Harris et al by Cir Ct Cpt M H Cotton	C N L & N O R R Co	Deed	7-17-03	22-429	9-2-03	53	
5	J A Harris M J Harris et al by Cir Ct Cpt. M.H. Cotton	P A N R R Co C N L & N O R R Co	R/W D Deed	4-27-72 7-17-03	0-620 22-429	10-20-74 9-2-03	1 53	
7	D J Harris et al by Cir Ct Cpt M H Cotton	C N L & N O R R Co	Deed	7-17-03	22-429	9-2-03	53	
8	M A Baird et al W W Baird	P A N R R Co C O A & W R R Co	R/W D W D (Ind)	4-19-72 10-5-81	0-620 V-144	10-20-74 12-2-81	1 69	
9	M A Baird et al W W Baird G V Inman et al	P A N R R Co C O A & W R R Co C N L & N O R R Co	R/W D W D (Ind) W D	4-19-72 10-5-81 5-29-03	0-620 V-144 22-371	10-20-74 12-2-81 7-30-03	1 69 52	
10	G V Inman et al	C N L & N O R R Co	W D	5-27-03	22-371	7-30-03	52	
11			Ad Pos					
12	Q Shumate et al	C N L & N O R R Co	W D	5-9-03	22-297	5-13-03	51	
13	Q Shumate et al	C N L & N O R R Co	W D	5-9-03	22-297	5-13-03	51	
14			Ad Pos					
15	J B Fuller Q Shumate et al	P A N R R Co C N L & N O R R Co	R/W D W D	4-26-72 5-9-03	0-620 22-297	10-20-74 5-13-03	1 51	
16	M A Baird et al W W Baird	P A N R R Co C O A & W R R Co	R/W D W D (ind)	4-19-72 10-5-81	0-620 V-144	10-20-74 12-2-81	1 69	
17	W F Torme & wife	C N L & N O R R Co	W D	5-25-03	22-344	7-30-03	50	
18			Ad Pos					
19	G B Fuller	P A N R R Co	R/W D	4-26-72	0-620	10-20-74	1	
20	G B Fuller	C O A & W R R Co	W D	9-27-62	2-533	4-22-63	44	
21	G B Fuller	C O A & W R R Co	W D	9-27-62	2-533	4-22-63	44	
22	F W Payne	C O A & W R R Co	W D	10-17-61	V-255	2-5-62	43	
22-A	State of Tenn.	Miss. River R R Co	Charter	1-25-50			LAD V10 P6	Not in use
23	Union Seminary by I N Johnson et al Trs	C O A & W R R Co	W D (ind)	10-4-61	V-314	2-5-62	42	
23-A	State of Tenn.	Miss. River R R Co	Charter	1-25-50			LAD V10 P6	Not in use
24	N Porter et al	P A N R R Co	R/W D	10-2-74	0-620	10-20-74	1	
25			A & Pos					
26	N Porter et al	P A N R R Co	R/W D	12-5-72	0-620	10-20-74	1	
27			Pos					
28	G E White	P A N R R Co	R/W D	4-26-72	0-620	10-20-74	1	
29	G E White	P A N R R Co	R/W D	4-26-72	0-620	10-20-74	1	
30	G E Bite	P A N R R Co	R/W D	4-26-72	0-620	10-20-74	1	
31	J C Atkins	P A N R R Co	W D	2-7-74	12-190	3-25-97	41	
32	A J Hagman	P A N R R Co	R/W D	4-27-72	0-620	10-20-74	1	
33	S Parks et al	C O A & W R R Co	W D	10-7-61	V-182	12-24-61	39	
34	D D Reich et al	C O A & W R R Co	W D	10-13-61	V-184	12-24-61	38	
35	J M Atkins	P A N R R Co	W D	2-7-74	12-190	3-25-97	41	
36	J J Sipman	P A N R R Co	R/W D	4-27-72	0-620	10-20-74	1	
37	B Cox	C O A & W R R Co	W D	9-25-61	V-128	12-24-61	40	
38	S Parks et al	C O A & W R R Co	W D	10-7-61	V-182	12-24-61	39	
39	D D Reich et al	C O A & W R R Co	W D	10-13-61	V-184	12-24-61	38	
40	O A Jaeger	C O A & W R R Co	W D	10-5-61	V-180	12-24-61	37	
41	R J Wiseman & wife	P A N R R Co	W D	6-7-72	2-352	12-6-73	56	
42	W B Kennedy et al	C O A & W R R Co	W D	9-2-63	V-79	10-17-81	55	
43	S Parks	P A N R R Co	Agmt	2-7-74			54	
44	N Parks, Jr.	C O A & W R R Co	W D	11-7-61	V-183	12-24-61	53	
45	N Parks, Jr	C O A & W R R Co	W D	11-7-61	V-181	12-24-61	53	
46	S Parks	P A N R R Co	Agmt	2-7-74			54	
47	G E White	P A N R R Co	R/W D	4-26-72	0-620	10-20-74	1	
48	G E White	P A N R R Co	R/W D	4-26-72	0-620	10-20-74	1	
49	G B Tinsley	P A N R R Co	R/W D	4-26-72	0-620	10-20-74	1	
50	N Parks, Jr. Hx. et al	C O A & W R R Co	W D	10-5-61	V-186	12-4-61	32	
51	Estate of J Holland by W H Hendrix, adm. J H Hall	C O A & W R R Co C O A & W R R Co	W D C O D	11-20-61 11-25-96	V-175 11-247	12-14-61 12-16-96	31 48	
52	N Parks, Jr. Hx. et al	C O A & W R R Co	W D	10-5-61	V-186	12-4-61	32	
53	G B Tinsley	P A N R R Co	R/W D	4-26-72	0-620	10-20-74	1	
54	Estate of J Holland by W H Hendrix, adm. J H Hall	C O A & W R R Co C O A & W R R Co	W D C O D	11-20-61 11-25-96	V-175 11-247	12-14-61 12-16-96	31 48	
55	J W Hawkins S Parks	P A N R R Co P A N R R Co	R/W D R/W D	4-27-72 4-26-72	0-620 0-620	10-20-74 10-20-74	1 1	
56	City of Newborn	I O R R Co	Contract	5-15-18	36-207	12-22-18	0-19726	
57	S Parks	P A N R R Co	R/W D	4-26-72 Prior to	0-620	10-20-74	1	
	R Campbell	P A N R R Co	R/W D	12-5-88			30	
58	S Parks	P A N R R Co	R/W D	4-26-72 Prior to	0-620	10-20-74	1	
	R Campbell F Howard & wife	P A N R R Co C N L & N O R R Co	R/W D W D	12-5-88 5-14-03	22-345	10-19-03	30 52	
59	S Parks	P A N R R Co	R/W D	4-26-72	0-620	10-20-74	1	
60	J B Cole & wife	C N L & N O R R Co	W D	5-14-03	22-341	10-19-03	29	
61	N Massey	P A N R R Co	R/W D	12-5-72	0-620	10-20-74	1	
62	C L Williams & wife	C N L & N O R R Co	W D	10-22-04	24-116	12-23-04	27	
63	R N Pryor	P A N R R Co	R/W D	5-3-72	0-620	10-20-74	1	
64	J Mobley & wife	C N L & N O R R Co	W D (ind)	6-16-03	22-427	9-1-03	56	
65	R N Pryor	C N L & N O R R Co	W D (ind)	8-8-04	22-461	5-3-04	23	
66	S O Surney & wife	C O A & W R R Co	W D (ind)	11-7-61	V-177	12-24-61	53	
66-A	State of Tenn.	Miss. River R R Co	Charter	1-25-50			LAD V10 P6	Not in use
66-B	State of Tenn.	Miss. River R R Co	Charter	1-25-50			LAD V10 P6	
67	J W Smith	P A N R R Co	R/W D	4-26-72	0-620	10-20-74	1	
68	J W Wells	P A N R R Co	R/W D	4-26-72	0-620	10-20-74	1	
69	J W Smith	P A N R R Co	R/W D	4-26-72	0-620	10-20-74	1	
70	J W Blanchard & wife	C N L & N O R R Co	W D	5-12-03	22-308	6-10-03	22	

Sheet	Page	Description	Page Revised
A	4292	Extension of Sec Track, & Moved	
B	4292	Moved Sec Track	Apr. 1923
C	4292	Moved Sec Track & Added Sec Track	Apr. 1923
D	4292	Added Sec Track & Sec Track Ext.	Apr. 1923
E	4292	Added Sec Track for Pershing & Dock	Apr. 1924
F	4292	Added Sec Track for Pershing & Dock	Apr. 1924
G	4292	Added Sec Track	Apr. 1924
H	4292	Added Sec Track	Mar. 1924
		Sec Track Ext. Pershing & Dock Sec Track	Feb. 1924
		Sec Track Ext. Dock & Washington St.	Feb. 1924

NEWBERN, TENN.

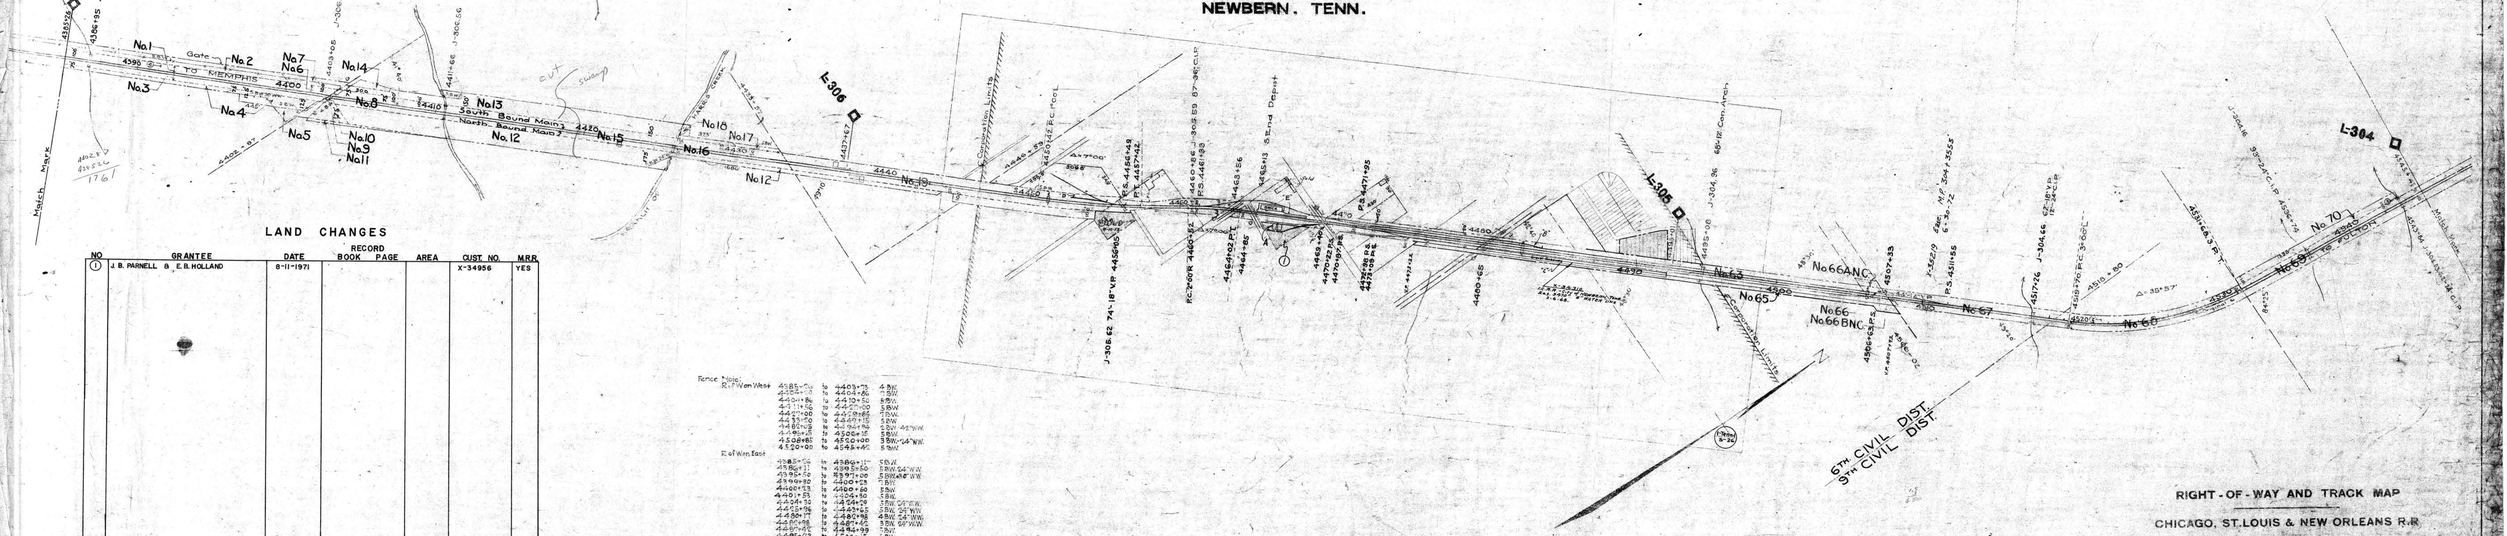

LAND CHANGES

NO	GRANTEE	DATE	RECORD BOOK	RECORD PAGE	AREA	CUST. NO.	MRR
1	J. B. PARNELL & E. B. HOLLAND	8-11-1971				X-34956	YES

Fence Posts
R of W on West

4385+00	to	4403+73	8 BW
4405+00	to	4414+85	7 BW
4414+85	to	4419+50	6 BW
4419+50	to	4420+00	5 BW
4420+00	to	4422+85	7 BW
4422+85	to	4429+15	8 BW
4429+15	to	4460+00	10 BW
4460+00	to	4500+00	8 BW 44'WW
4500+00	to	4550+00	8 BW
4550+00	to	4562+40	8 BW 44'WW

R of W on East

4385+00	to	4389+50	8 BW
4389+50	to	4393+50	8 BW 54'WW
4393+50	to	4397+00	8 BW 54'WW
4397+00	to	4400+25	7 BW
4400+25	to	4400+50	8 BW
4400+50	to	4404+50	8 BW
4404+50	to	4408+25	8 BW 54'WW
4408+25	to	4443+25	8 BW 54'WW
4443+25	to	4480+00	8 BW 54'WW
4480+00	to	4487+45	8 BW 54'WW
4487+45	to	4492+99	8 BW
4492+99	to	4506+15	8 BW
4506+15	to	4516+50	8 BW
4516+50	to	4522+00	8 BW 54'WW
4522+00	to	4551+00	8 BW 54'WW
4551+00	to	4562+40	8 BW 54'WW

Total length of 58 of valuation section 1 Tenn-1 Woodstock
Name of line of the Illinois Central Railroad Company from
survey station 4385+36 to survey station 4555+40

Valuation Engineer

RIGHT-OF-WAY AND TRACK MAP

CHICAGO, ST. LOUIS & NEW ORLEANS R.R.

OPERATED BY THE

ILLINOIS CENTRAL RAILROAD

WOODSTOCK TO TENN.-KY. STATE LINE

STATION 4385+36 TO STATION 4562+40

M. P. I. 307 TO M. P. L. 304

SCALE: 1 IN. = 200 FT. JUNE 30, 1913. REV. DEC. 31, 1923

OFFICE OF CHIEF ENGINEER, CHICAGO, ILL.

023-024