No.	Grantor.	Grantee.	Instr. Rakd.	Record.	Cust.No.	Remarks.
1	State of Tennessee	I C & F R R Co.	Charter 11-30-52		LAD Vol.1 & Z. P.175	
Pt. 1	"	"	" 11-30-52		LAD Vol.1 & Z. P.175	
Pt. 1	"	"	" 11-30-52		LAD Vol.1 & Z. P.175	

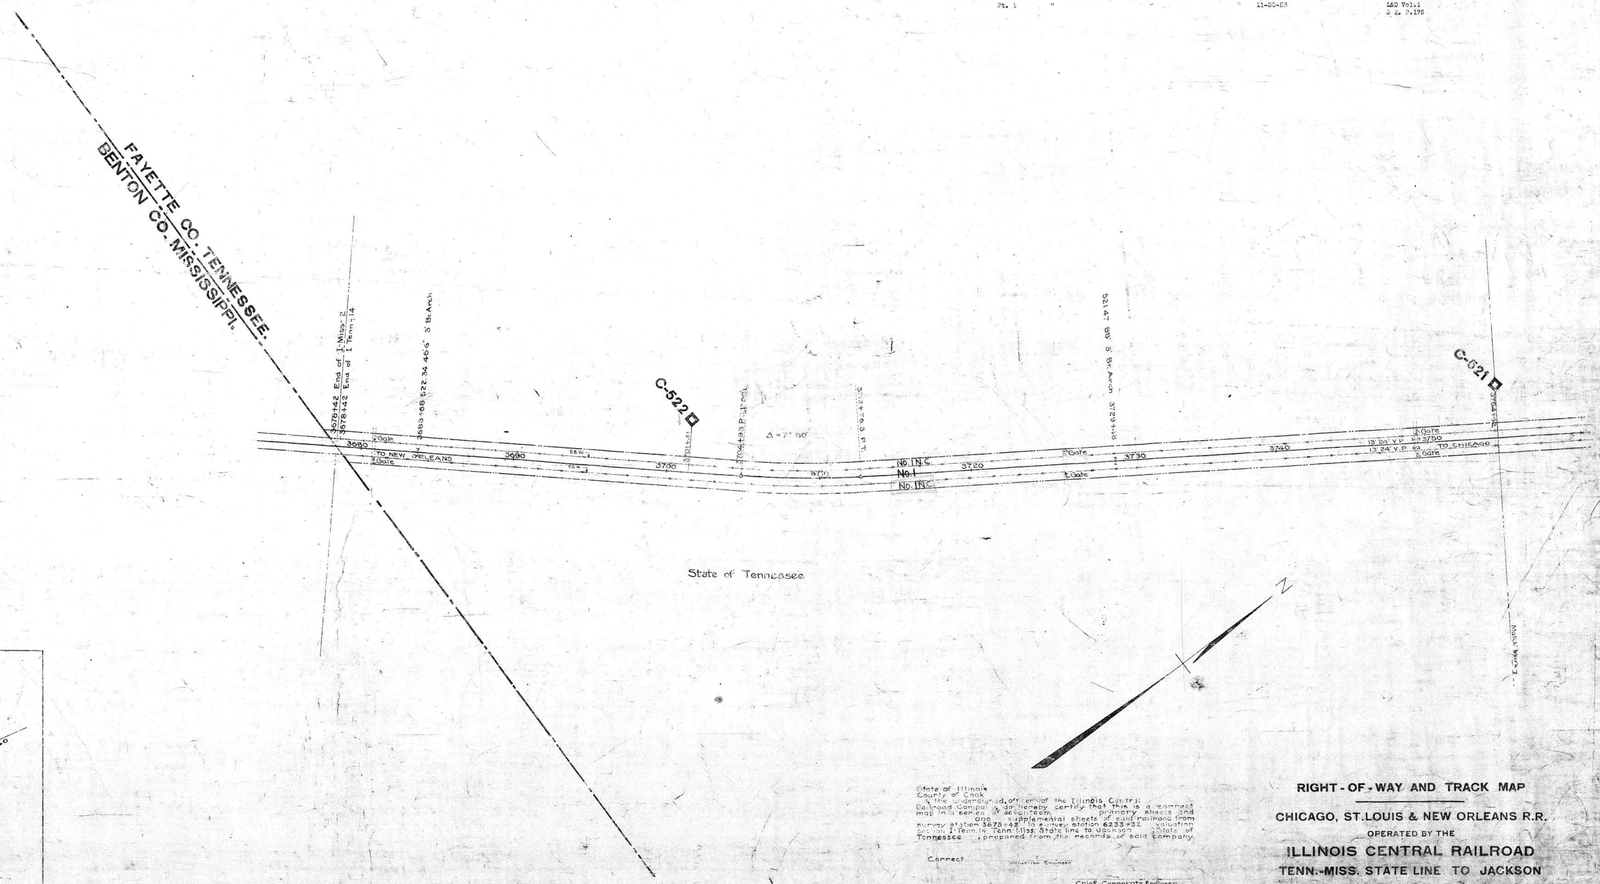

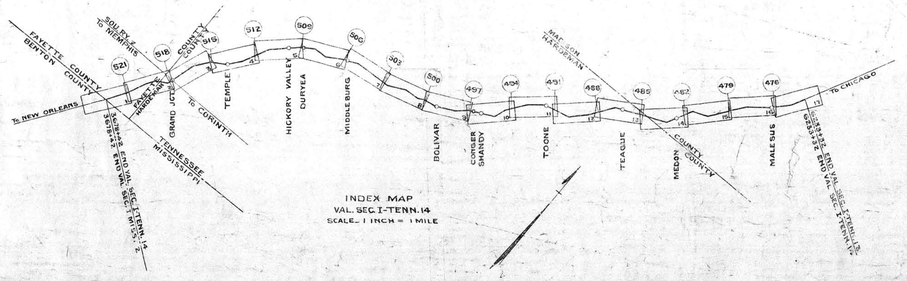

INDEX MAP
VAL. SEC. I-TENN.14
SCALE- 1 INCH = 1 MILE

State of Illinois
County of Cook
I, the undersigned, officer of the Illinois Central Railroad Company, do hereby certify that this is a correct map in ink sender of seventeen primary wheels and one supplemental sheets of said railroad from survey station 3678+42 to survey station 6233+32 situated in Fayette County, Tenn. and Benton Co. Miss. State line, in the State of Tennessee, prepared from the records of said Company.

Correct

Division Engineer

Chief Corporate Engineer

Subscribed and sworn to before me this day

Notary Public in and for the County of Cook State of Illinois

My commission expires

024-001

RIGHT-OF-WAY AND TRACK MAP

CHICAGO, ST. LOUIS & NEW ORLEANS R.R.

OPERATED BY THE

ILLINOIS CENTRAL RAILROAD

TENN.-MISS. STATE LINE TO JACKSON

STATION 3678+42 TO STATION 6233+32

M.P. C-522.43 TO M.P. C-521

SCALE- 1 IN = 200 FT. JUNE 30, 1916. Rev. Dec. 31, 1921

OFFICE OF CHIEF ENGINEER

CHICAGO, ILL.

DRAWER 28 2