NO.	GRANTOR	GRANTEE	INSTRUMENT	DATE	RECORD	CONT. NO.	REMARKS
1	G.A.Reichardt	Tenn.Midland Ry.Co.	Deed	Feb.12,1887	Office of Secretary	2813	Note 1
2	H.P.Hobson and D.Z.Morrison	Tenn.Midland Ry.Co.	Deed	Jan.3,1887	DB 29-147-Oct.20,1904	2802	Note 1
3	R.C.Niel	Tenn.Midland Ry.Co.	Deed	July 15,1887	DB 29-171-Oct.21,1904	2823	Note 1

Also see deed J.W.Phillips to the L.& H.R.R.Co. dated Dec.14,1895,Recorded DB 21 page 213.
NOTE 1-Deed also grants following rights relative to adjoining lands (1) to cut timber which endangers roadway (2) to change course of streams (3) to waste and borrow.

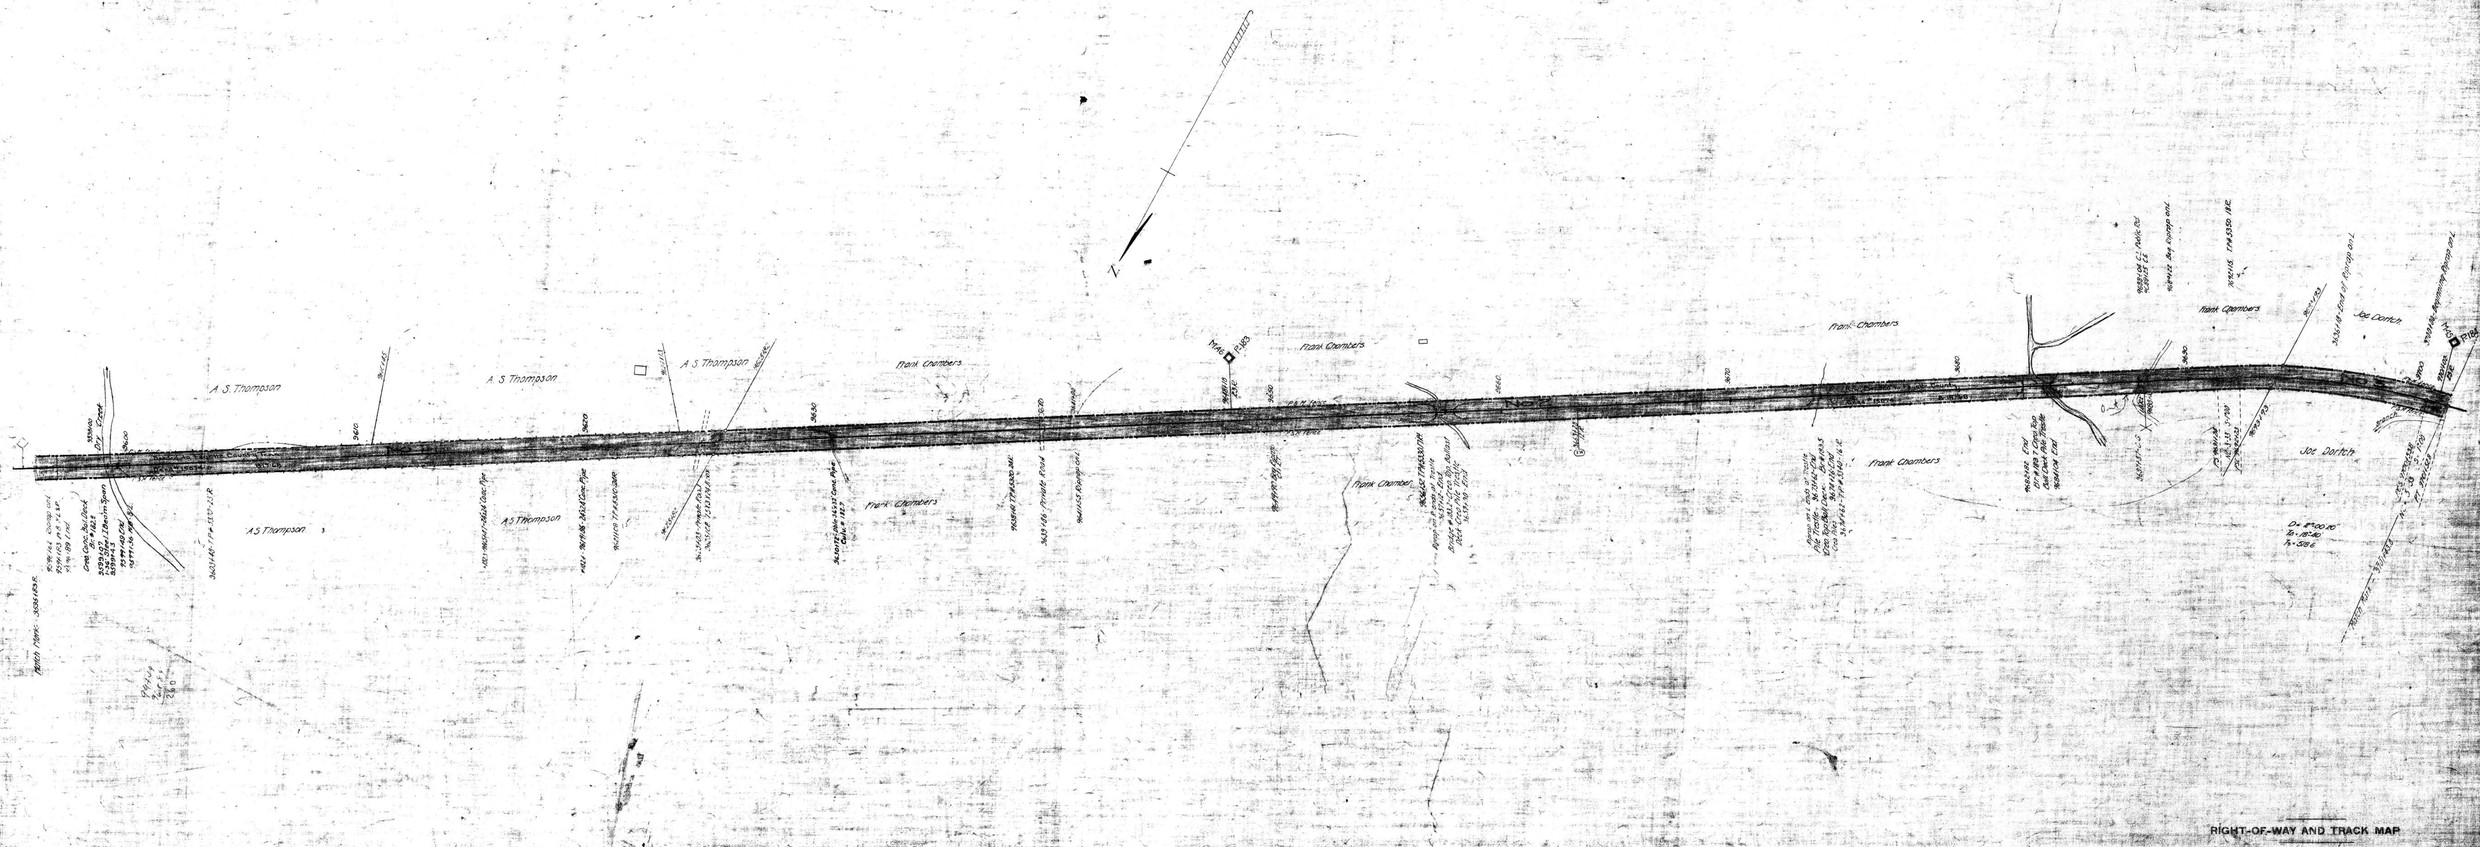

RIGHT-OF-WAY AND TRACK MAP

LOUISVILLE & NASHVILLE R.R.

OPERATED BY THE

NASHVILLE, CHATTANOOGA AND ST. LOUIS RY.
PADUCAH & MEMPHIS DIV.

STATION 9895+33.3 TO STATION 9701+43.3
SCALE, 1 IN. 200 FT. JUNE 30, 1910.

OFFICE OF CHIEF ENGINEER
NASHVILLE, TENN.

M.P. 182.0 To 184.0

Sheet No. 63 of 93 Sheets of P.&M. Division from survey dated 9-30-1910 to 9-30-1910 Station 9701+43.3

024-011

704-D-18

27-3