NO.	GRANTOR	GRANTEE	INSTRUMENT	DATE	RECORD	PER MO.	REMARKS
1	R.C.Bell	Tenn.Midland Ry.Co.	Deed	July 15,1897	DB 29-171-Oct.23,1904	2823	Note 1
2	Geo.W.Green	Tenn.Midland Ry.Co.	Deed	Aug.4,1897	DB 29-16-Oct.17,1904	2714	Note 2
3	G.C.Rhodes	Tenn.Midland Ry.Co.	Deed	Sept.16,1897	DB 29-176-Oct.24,1904	2827	Note 2
4	S.H.Dorton	Tenn.Midland Ry.Co.	Deed	Aug.24,1897	DB 29-182-Oct.20,1904	2813	Note 3

Also see deed 1334 J. Phillips to the Louisville & Nashville R.R.Co. dated Dec.14,1895,Recorded DB 21-page 213.

NOTE 1-Deed also grants following rights relative to adjoining lands (1) to cut timber which endangers roadway (2) to change course of streams (3) to waste and borrow.

NOTE 2-Deed also grants following rights relative to adjoining lands (1) to cut timber which endangers roadway (2) to change course of streams.

NOTE 3-Deed also grants right to cut timber on adjoining lands which endangers roadway.

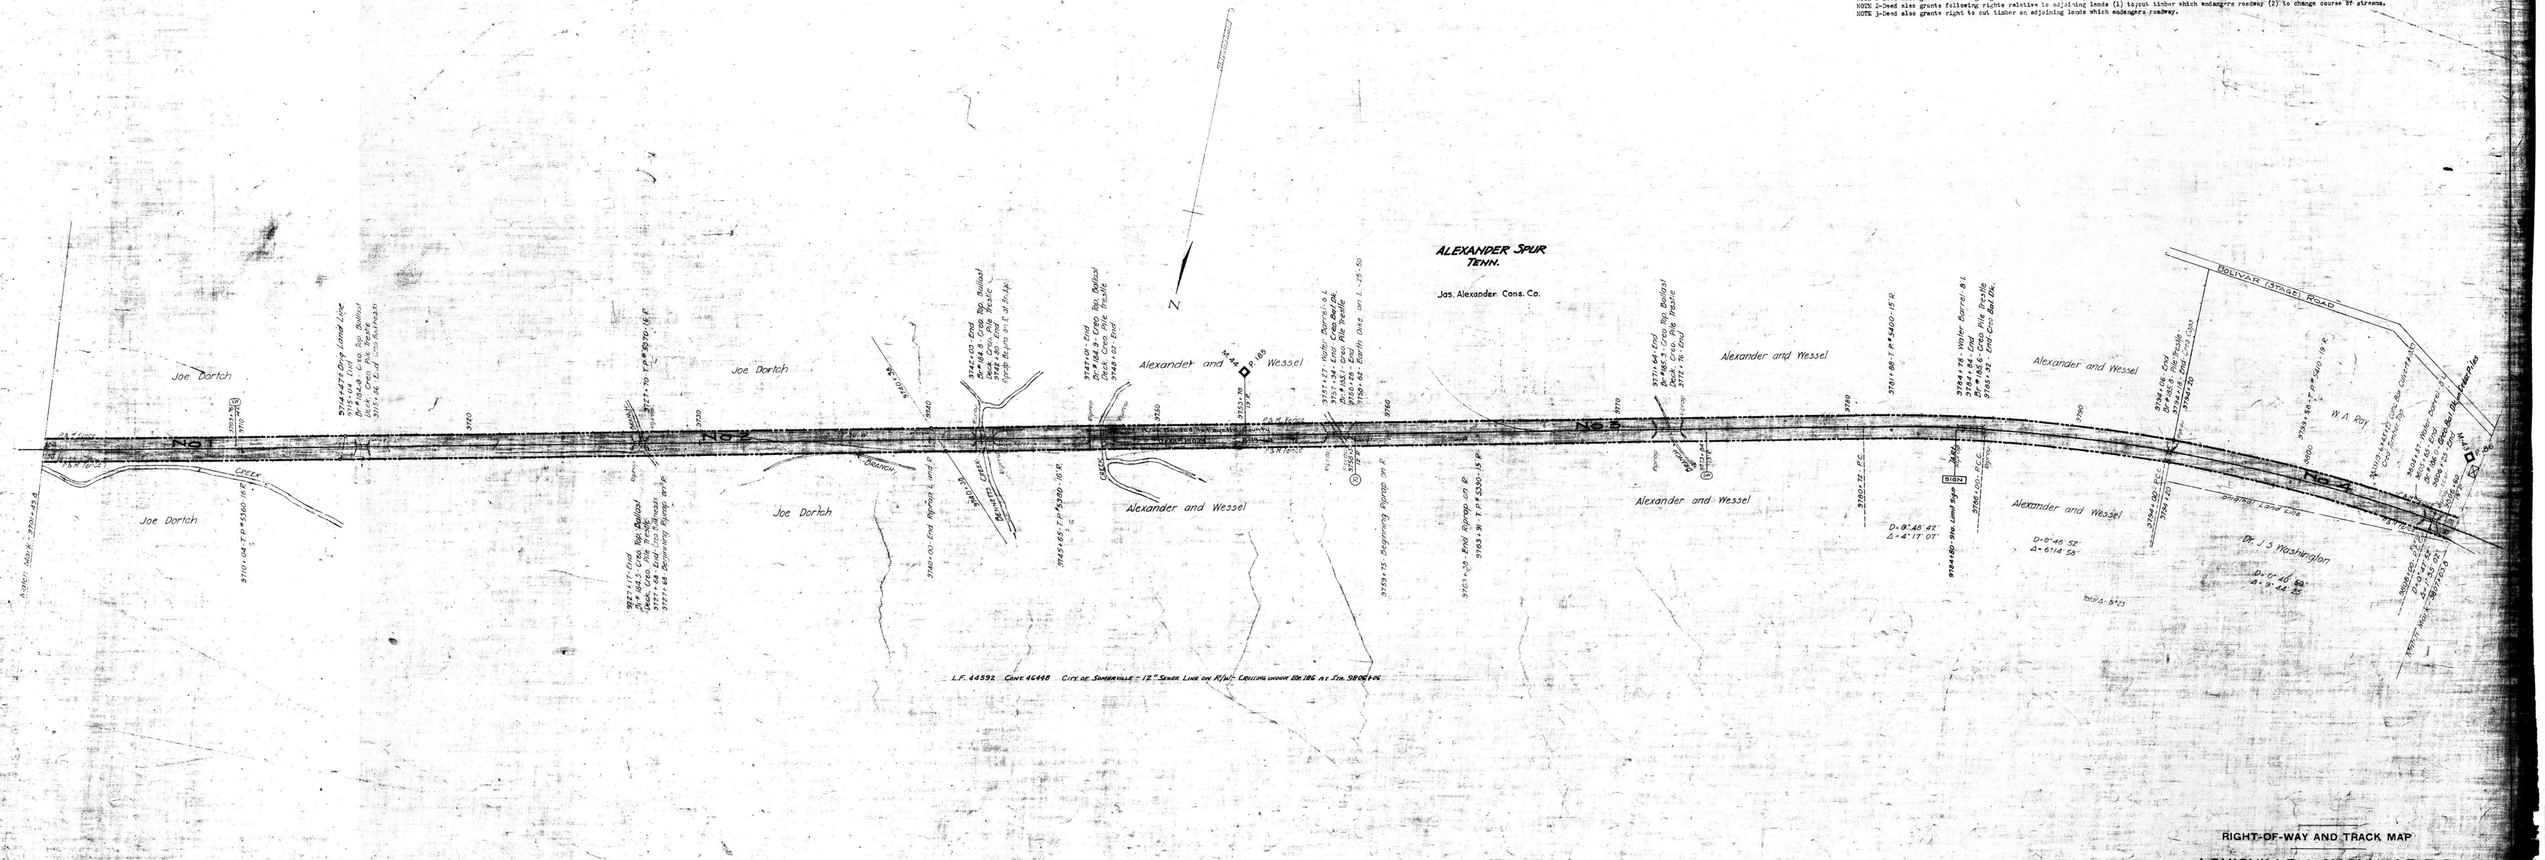

RIGHT-OF-WAY AND TRACK MAP

LOUISVILLE & NASHVILLE R.R.

OPERATED BY THE

NASHVILLE, CHATTANOOGA AND ST. LOUIS RY.

PADUCAH & MEMPHIS DIV.

STATION 3701+43.8 TO STATION 9807+00.8

SCALE: 1 IN. 200 FT. JUNE 30, 1913

Sheet No. 65 of 93 Sheets of R.R.R. Division form drawing. Station 3701+43.8 to Annex Station 9807+00.8

CHIEF ENGINEER

MAP

024-012

M.P. 1850 to 1860

704-D-15