NO.	GRANTOR	GRANTEE	INSTRUMENT	DATE	RECORD	CUST. NO.	REMARKS
1	Wm.A.Williamson	Tenn.Midland Ry.Co.	Deed	Mar.20,1887	DB 29-186-Oct.25,1904	2835	Note 1
2	J.Monroe Jones	Tenn.Midland Ry.Co.	Deed	July 25,1887	DB 29-157-Oct.20,1904	2811	Note 2
3	Mrs.Thomas Jones	Tenn.Midland Ry.Co.	None	About 1887			Note 3

Also see deed 3384 J.W.Phillips to the Louisville & Nashville R.R.Co. dated Dec.14,1895,Recorded DB 21,page 213.

NOTE 1-Deed also grants following rights relative to adjoining lands (1) to cut timber which endangers roadway (2) to change course of streams (3) to waste and borrow

NOTE 2-Deed also grants following rights relative to adjoining lands (1) to cut timber which endangers roadway (2) to change course of streams.

NOTE 3-Title by possession. It is generally understood that an agreement was made for a 100 ft. right of way. A deed cannot be found. The 100 ft right of way has been fenced a long time.

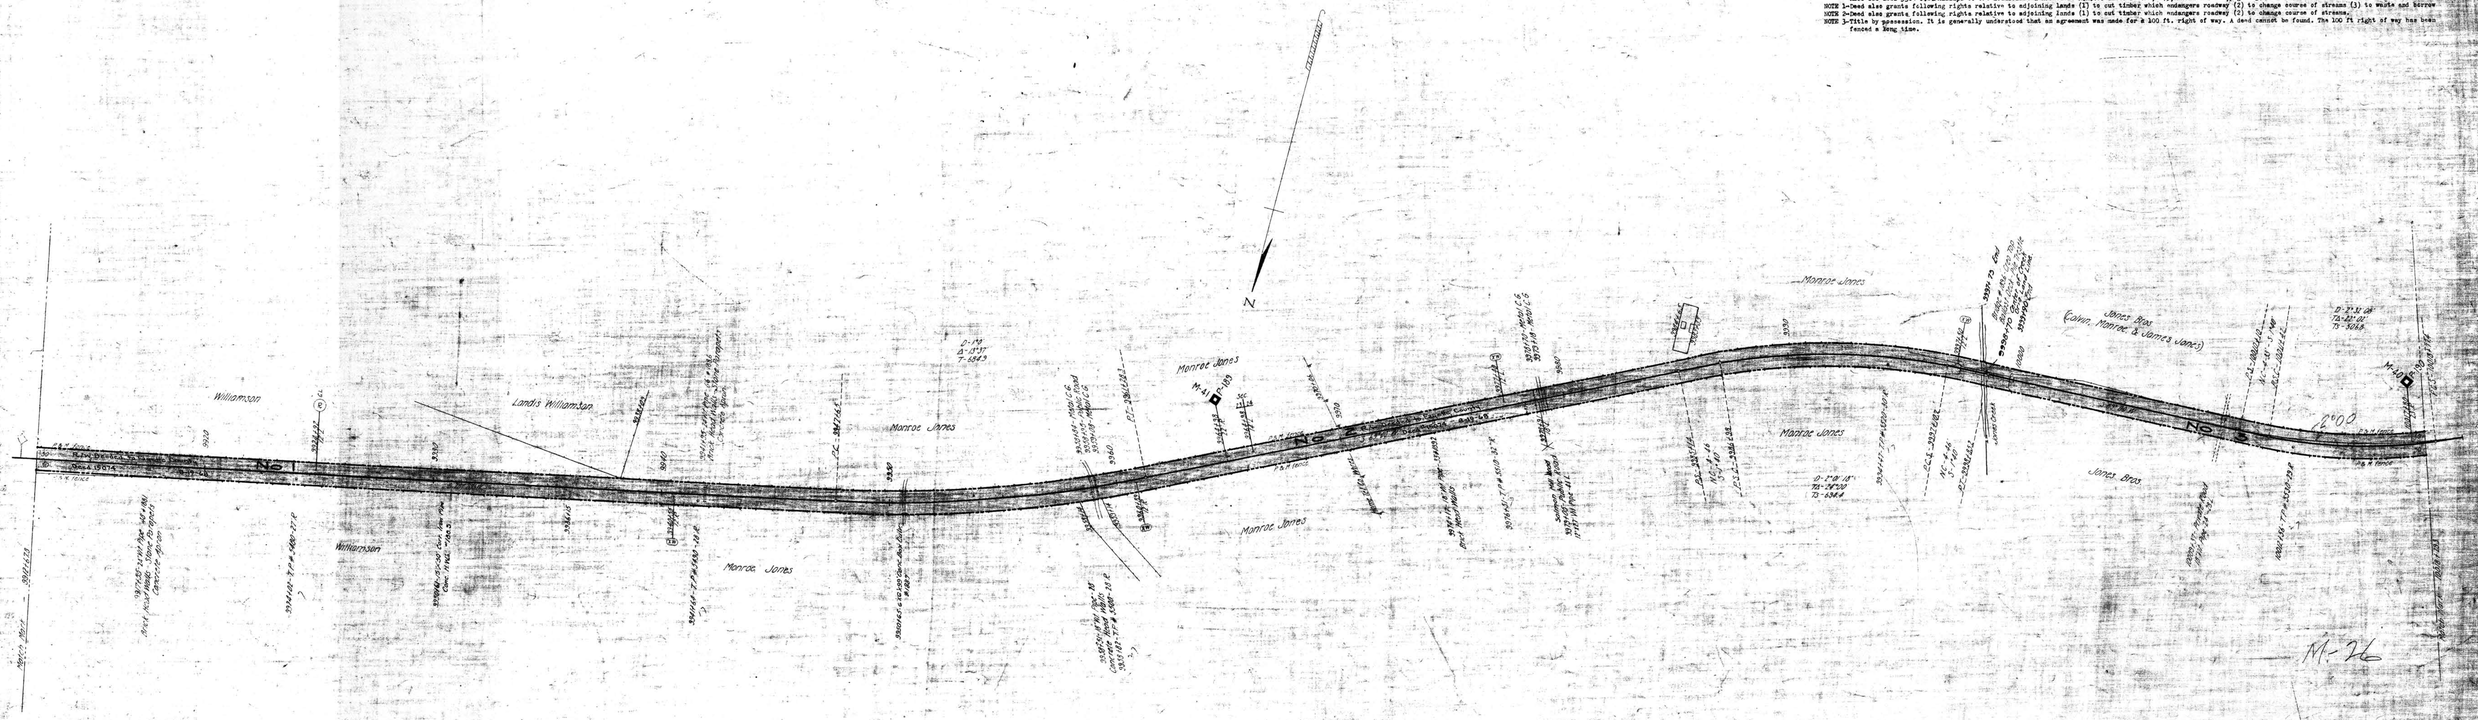

RIGHT-OF-WAY AND TRACK MAP

LOUISVILLE & NASHVILLE R.R.

OPERATED BY THE

NASHVILLE, CHATTANOOGA AND ST. LOUIS RY.

PADUCAH & MEMPHIS DIV.

STATION 9912+67.8 TO STATION 10018+73.5

SCALE, 1 IN. 200 FT. JUNE 30, 1916

OFFICE OF CHIEF ENGINEER
NASHVILLE, TENN.

M.P. 188.0 to 190.0

Sheet No 71 of 93 Sheets of P.&N. Division from survey station 9912+67.8 to survey station 10018+73.5

Valuation Engineer

024-014

FAYETTE CO. TENN.

704-D-21