NO.	GRANTOR	GRANTOR	INSTRUMENT	DATE	RECORD	CUST. NO.	REMARKS
1	Mrs. Thomas Jones	Tenn.Midland Ry.Co.	None				Note 1
2	E.W.Harrison	Tenn.Midland Ry.Co.	Deed	Feb.15,1887	DB 29-140-Oct.19,1904	2289	Note 1
3	Jacob and Julia Hirsh	Tenn.Midland Ry.Co.	Deed	Feb.19,1887	DB 29-142-Oct.19,1904	2198	Note 1
4	Sam Warren	Tenn.Midland Ry.Co.	None				Note 2.

Also see deed 3384 J.W.Phillips to the Louisville & Nashville R.R.Co. dated Dec.14,1895,Recorded DB 21,page 213.

NOTE 1-Deed also grants following rights relative to adjoining lands (1) to cut timber which endangers roadway (2) to change course of streams (3) to waste and borrow.

NOTE 2-Title by possession. It is generally understood that an agreement was made for a 100 ft right of way. A deed cannot be found. The 100 ft. right of way has been fenced a long time.

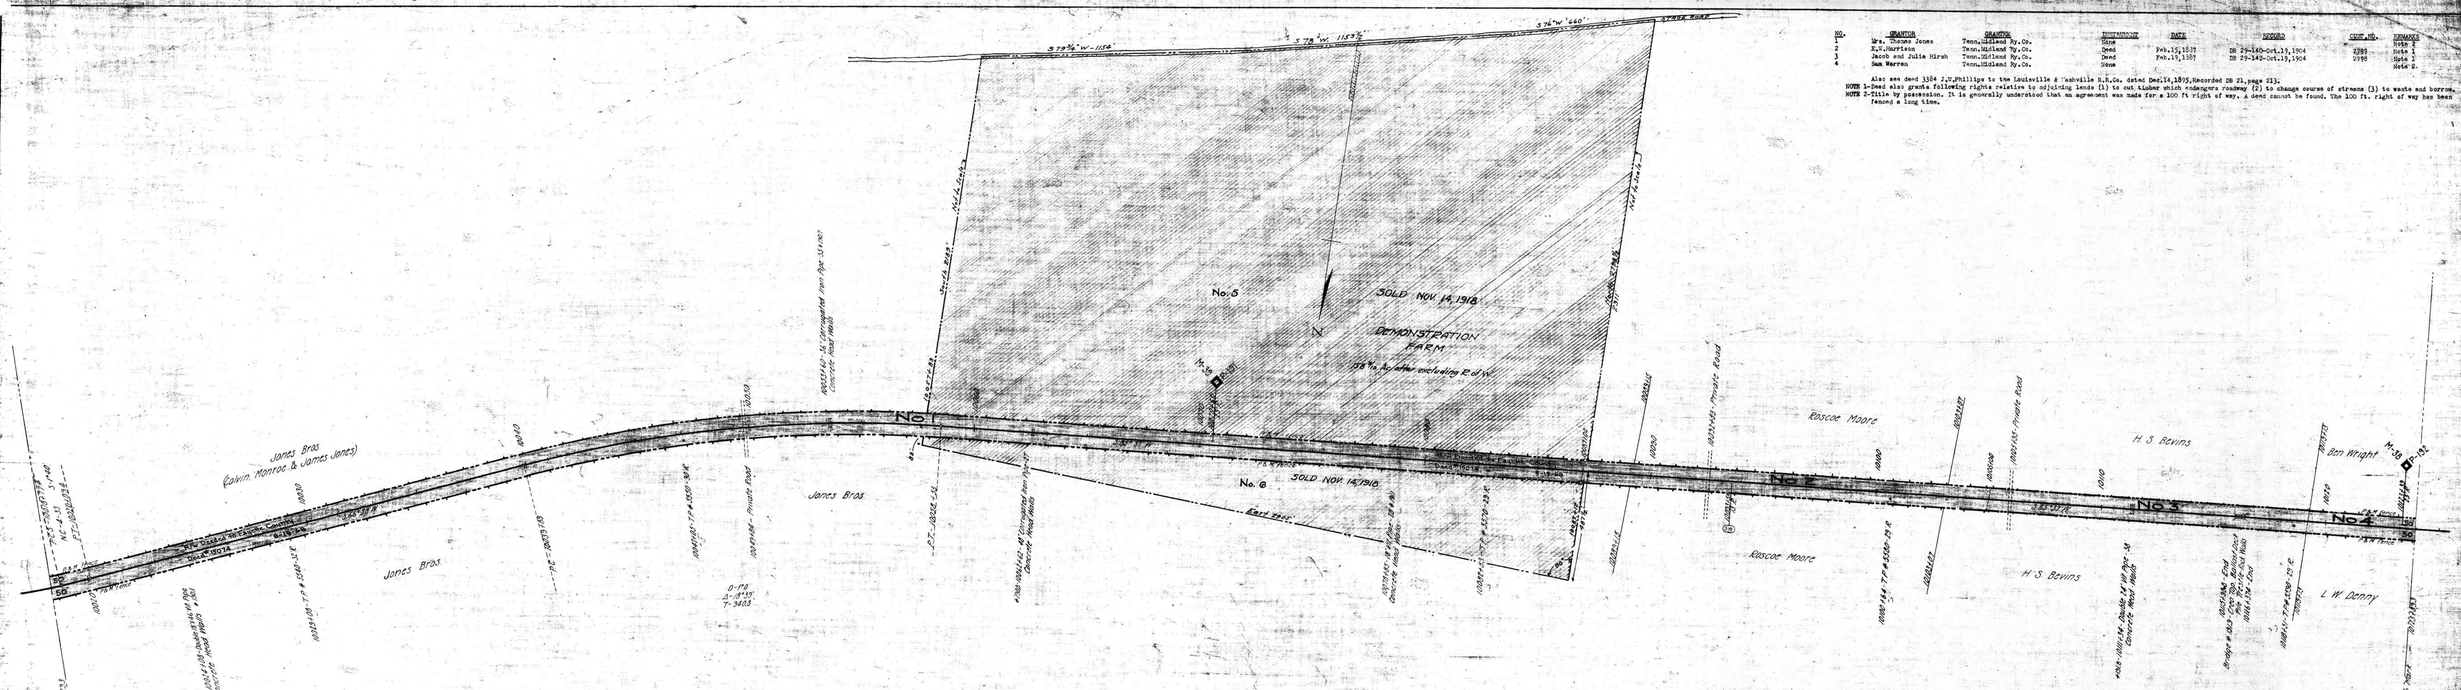

RIGHT-OF-WAY AND TRACK MAP

LOUISVILLE & NASHVILLE R.R.

OPERATED BY THE

NASHVILLE, CHATTANOOGA AND ST. LOUIS RY.
PADUCAH & MEMPHIS DIV.

STATION 100+8+29.3 TO STATION 101+23+89.3

SCALE, 1 IN. 200 FT. JUNE 30, 1916

OFFICE OF CHIEF ENGINEER
NASHVILLE, TENN.

Sheet No 72 of 93 Sheets of P.&M.Division from survey station 100+8+29.3 to survey station 101+23+89.3

Valuation Engineer

M.P. 190.0 to 192.0

024-015

FAYETTE CO. TENN.

DEMONSTRATION FARM

V. 8
72