NO.	GRANTOR	GRANTEE	INSTRUMENT	DATE	RECORD	BOOK NO.	REMARKS
1	S.M.McFadden	Tenn.Midland Ry.Co.	Deed	Feb.12,1887	Bk 25-168-Oct.21,1904	2202	Note 1
2	R.M.Irvin	Tenn.Midland Ry.Co.	Deed	Feb.22,1887	Bk 25-152-Oct.20,1904	2203	Note 1
	R.M.Irvin	Tenn.Midland Ry.Co.	Deed	Feb.1,1887	Bk 25-154-Oct.20,1904	2204	Note 1
3	J.C.McCully	Tenn.Midland Ry.Co.	Deed	Feb.15,1887	Bk 25-167-Oct.21,1904	2208	Note 1
	A.J.McCully	Tenn.Midland Ry.Co.	Deed	July 30,1887	Bk 25-164-Oct.21,1904	2212	Note 1 - Conveys dower interest
	J.A.Gervin	Tenn.Midland Ry.Co.	Deed	July 30,1887	Bk 25-155-Oct.20,1904	2213	Note 1- Conveys dower interest
	Harriett McCully	Tenn.Midland Ry.Co.	Deed	Aug.19,1887	Bk 25-156-Oct.21,1904	2215	Note 1- Conveys dower interest
	Harriett McCully	Tenn.Midland Ry.Co.	Release	Nov.12,1887	Office of Secretary	281-A	Release from damages account borrow pit.
4	Clay Irvin	Tenn.Midland Ry.Co.	Deed	Feb.15,1887	Bk 25-172-Oct.20,1904	2206	Note 1
5	J.C.Keenan	Tenn.Midland Ry.Co.	Deed	Mar-9,1890	Bk 25-153-Oct.19,1904	2212	
6	R.M.Irvin	Tenn.Midland Ry.Co.	Deed	May 7,1890	Bk 25-151-Oct.19,1904	2207	

Also see deed 1384 J.W.Phillips to the Louisville & Nashville R. Co. dated Dec.14,1905, recorded DB 23,page 213.

NOTE 1-Deed also grants following rights relative to adjoining lands (1) to cut timber which endangers roadway (2) to change course of streams (3) to waste and borrow.

NOTE 2-Deed also grants following rights relative to adjoining lands (1) to cut timber which endangers roadway (2) to change course of streams.

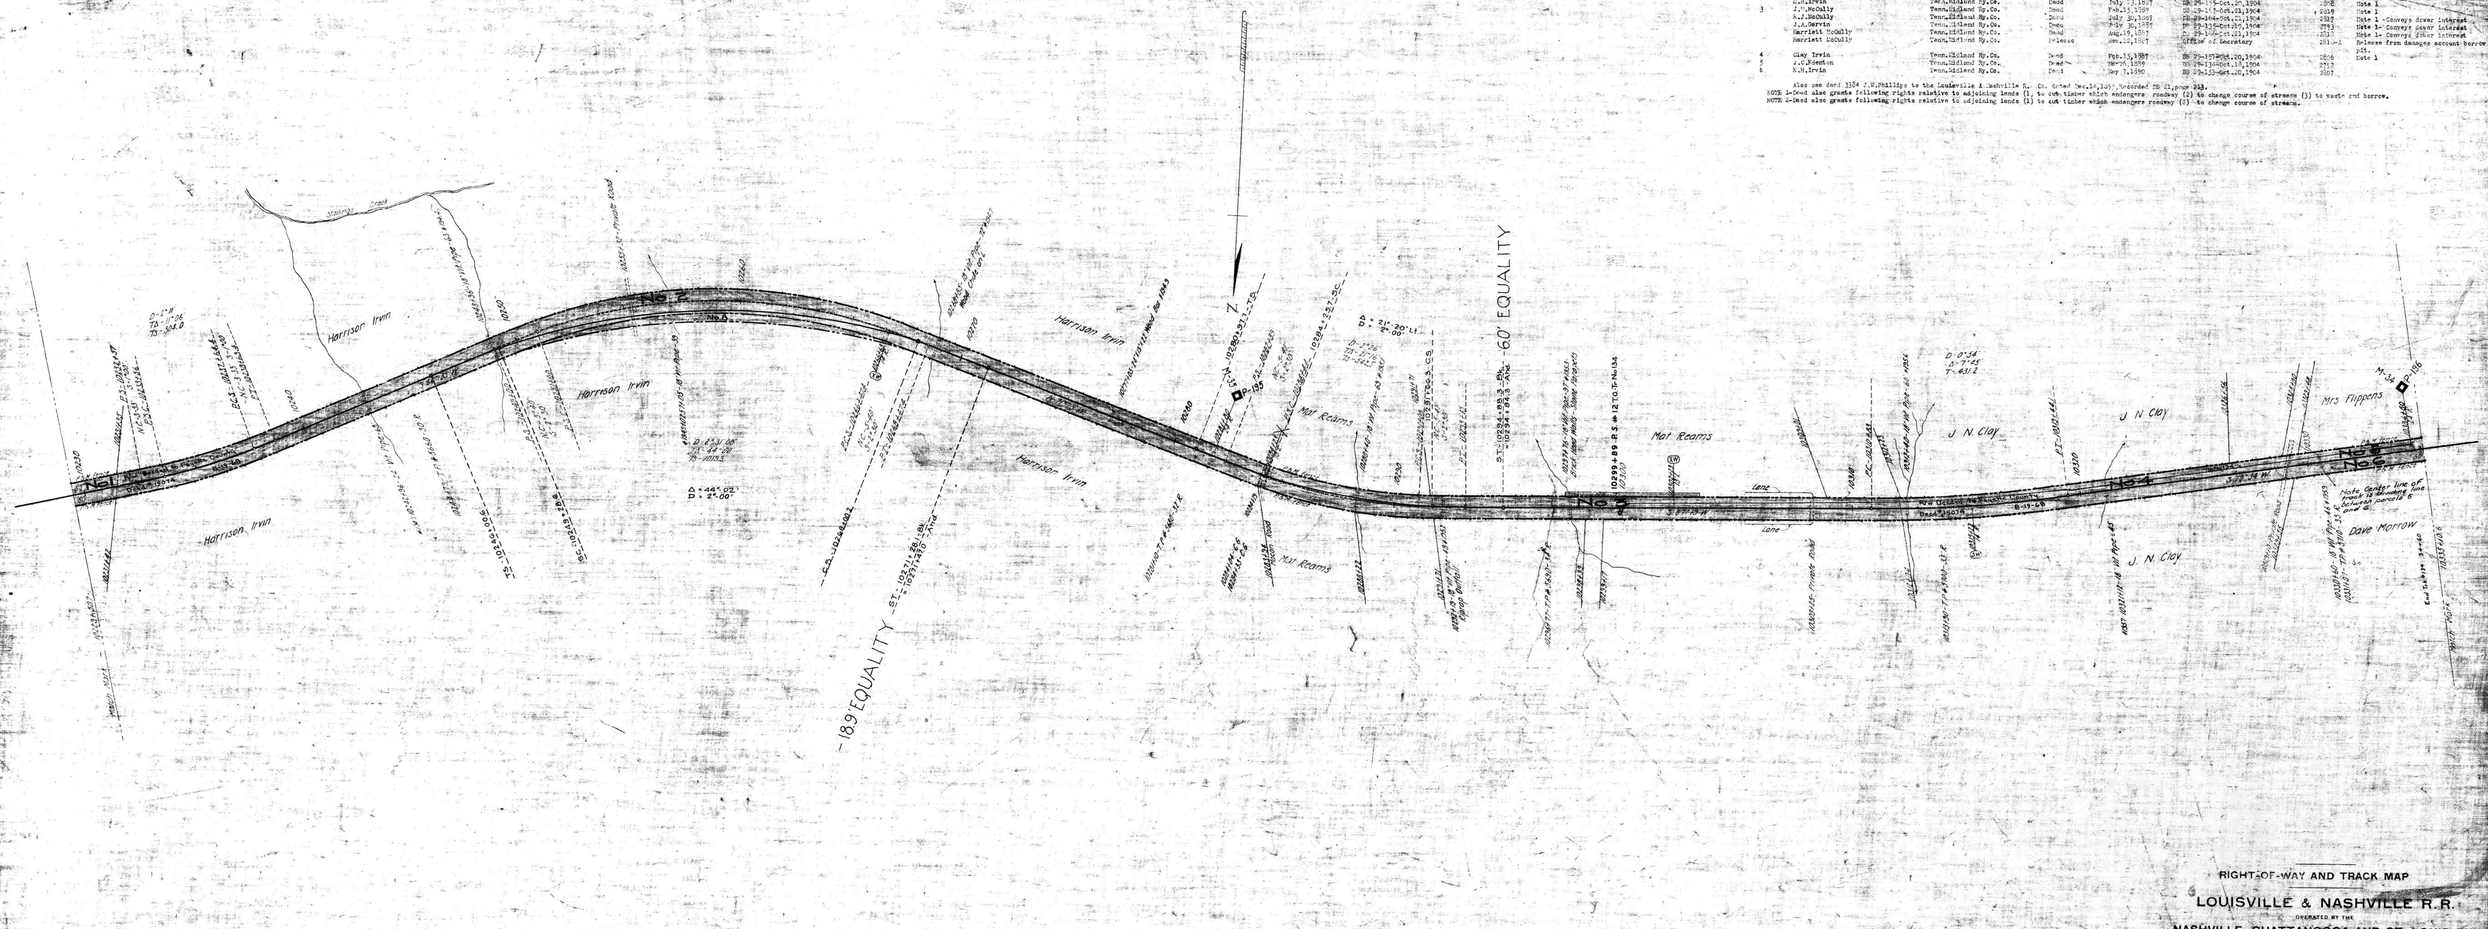

RIGHT-OF-WAY AND TRACK MAP

LOUISVILLE & NASHVILLE R.R.

OPERATED BY THE

NASHVILLE, CHATTANOOGA AND ST. LOUIS RY.

PADUCAH & MEMPHIS DIV.

STATION 10221+50 TO STATION 10835+06

SCALE, 1 IN. 200 FT. JUNE 30, 1916.

Sheet No 76 of 133 Sheets of Right-of-Way Transmittal
Station 10221+50 to 10835+06
Station 10221+50 to 10835+06

Chief Engineer

M.P. 194.0 to 196.0

024-017

FAYETTE CO. TENN