No.	GRANTOR	GRANTEE	INSTRUMENT	DATE	RECORD	CONV. NO.	REMARKS
1	J.C.Newton	Tenn.Midland Ry.Co.	Deed	Mar. 7,1889	DB 27-134-Oct.18,1904	2194	
2	R.H.Irwin	Tenn.Midland Ry.Co.	Deed	" May 7,1890	DB 29-153-Oct.20,1904	2807	
3	John Hamlin	Tenn.Midland Ry.Co.	Deed	Feb.18,1887	DB 29-135-Oct.19,1904	2793	Note 1
4	Emma Hill Smith	Tenn.Midland Ry.Co.	Deed	Aug.11,1887	DB 29-160-Oct.24,1904	2830	Note 1- Undivided interest
	W.A.C.Smith	Tenn.Midland Ry.Co.	Deed	July 25,1887	Office of Secretary	2830-A	Note 1- Life estate
	A.A.Jones	Tenn.Midland Ry.Co.	Deed	July 25,1887	DB 29-159-Oct.20,1904	2830-B	Note 1-Undivided Interest
	F.P.Kyle	Tenn.Midland Ry.Co.	Deed	July 25,1887	DB 29-160-Oct.21,1904	2830-C	Note 1-Undivided interest
	T.B.Tenney	Tenn.Midland Ry.Co.	Deed	July 2,1887	DB 29-158-Oct.25,1904	2830-D	Note 1-Undivided Interest
5	W.A.C.Smith et al	Tenn.Midland Ry.Co.	Deed	Oct.29,1887	DB 22-3-Sep.20,1897	2779	Note 2
6	John L. Clare	Tenn.Midland Ry.Co.	Deed	July 30,1887	DB 29-131-Oct.15,1904	2789	Note 1
7	W.L.Webore et al	Tenn.Midland Ry.Co.	Condemnation	Sept.24,1887	MB W-334-Sept.24,1887	8319	
8	T.M.Cartwright	Tenn.Midland Ry.Co.	Deed	July 23,1887	DB 29-132-Oct.16,1904	2790	Note 1

No.	GRANTOR	GRANTEE	INSTRUMENT	DATE	RECORD	CONV. NO.	REMARKS
9	W.J.Phillips	N.C.& St.L.Ry.	Deed	Nov.20,1902	DB 27-[illegible]-Dec.31,1902	2322	

Also see deed 1384 J.W.Phillips to the L.& N.R.R.Co. dated Dec.14,1895,Recorded DB 21 page 233.
NOTE 1-Deed also grants following rights relative to adjoining lands (1) to cut timber which endangers roadway (2) to change course of streams (3) to waste and borrow.

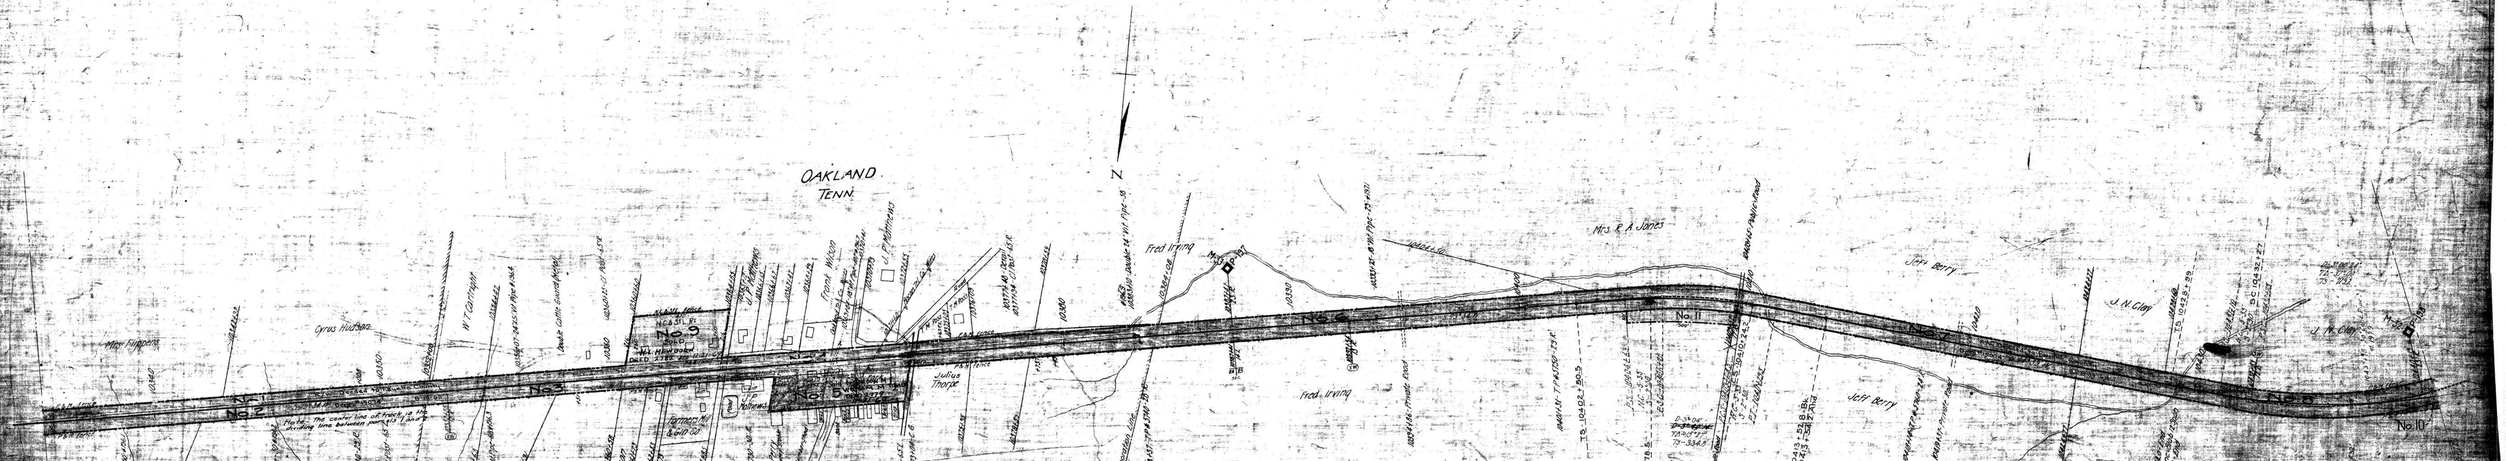

Civil: N.C.& St.L. 12-1-12 A.J.Ely Fred Tower Gin — Cotton Platform at Depot Grounds — Trans. 8-11-40 John Owens — Trans. 9-30-61 Oakland Gin Co.
1881 11-22-49 Fowler Bros. Gin Co. — Lease of land in Park — Trans. 4-23-59 F.H.Fowler — Trans. 8-11-60 John Owens — Trans. 9-30-61 Oakland Gin Co.

RIGHT-OF-WAY AND TRACK MAP
LOUISVILLE & NASHVILLE R.R.
OPERATED BY THE
NASHVILLE, CHATTANOOGA AND ST. LOUIS RY.
PADUCAH & MEMPHIS DIV.
STATION [illegible] TO STATION [illegible]
SCALE 1 IN. 200 FT. [illegible]

24-018