NO.	GRANTOR	CHARTER	INSTRUMENT	DATE	RECORD	CONT. NO.	REMARKS
1			None				See Note 1
2	John Armstrong	N.& C.R.R.Co.	Deed	Oct.22,1869	DB 24-430-Apr.19,1901	972	
3	Hickerson, Huggins and Powers	N.& C.R.R.Co.	Deed	Oct.27,1869	DB 23-182-Apr.6,1900	997	
4	Hickerson, Huggins and Powers	N.& C.R.R.Co.	Deed	Oct.27,1869	DB 23-182-Apr.6,1900	997	

NOTE 1- Charter width claimed under decisions of Tennessee Courts.
NOTE 2- See Map V-2-35-A Scale 1 inch, 12,000 feet, which shows all of the lands in this vicinity.

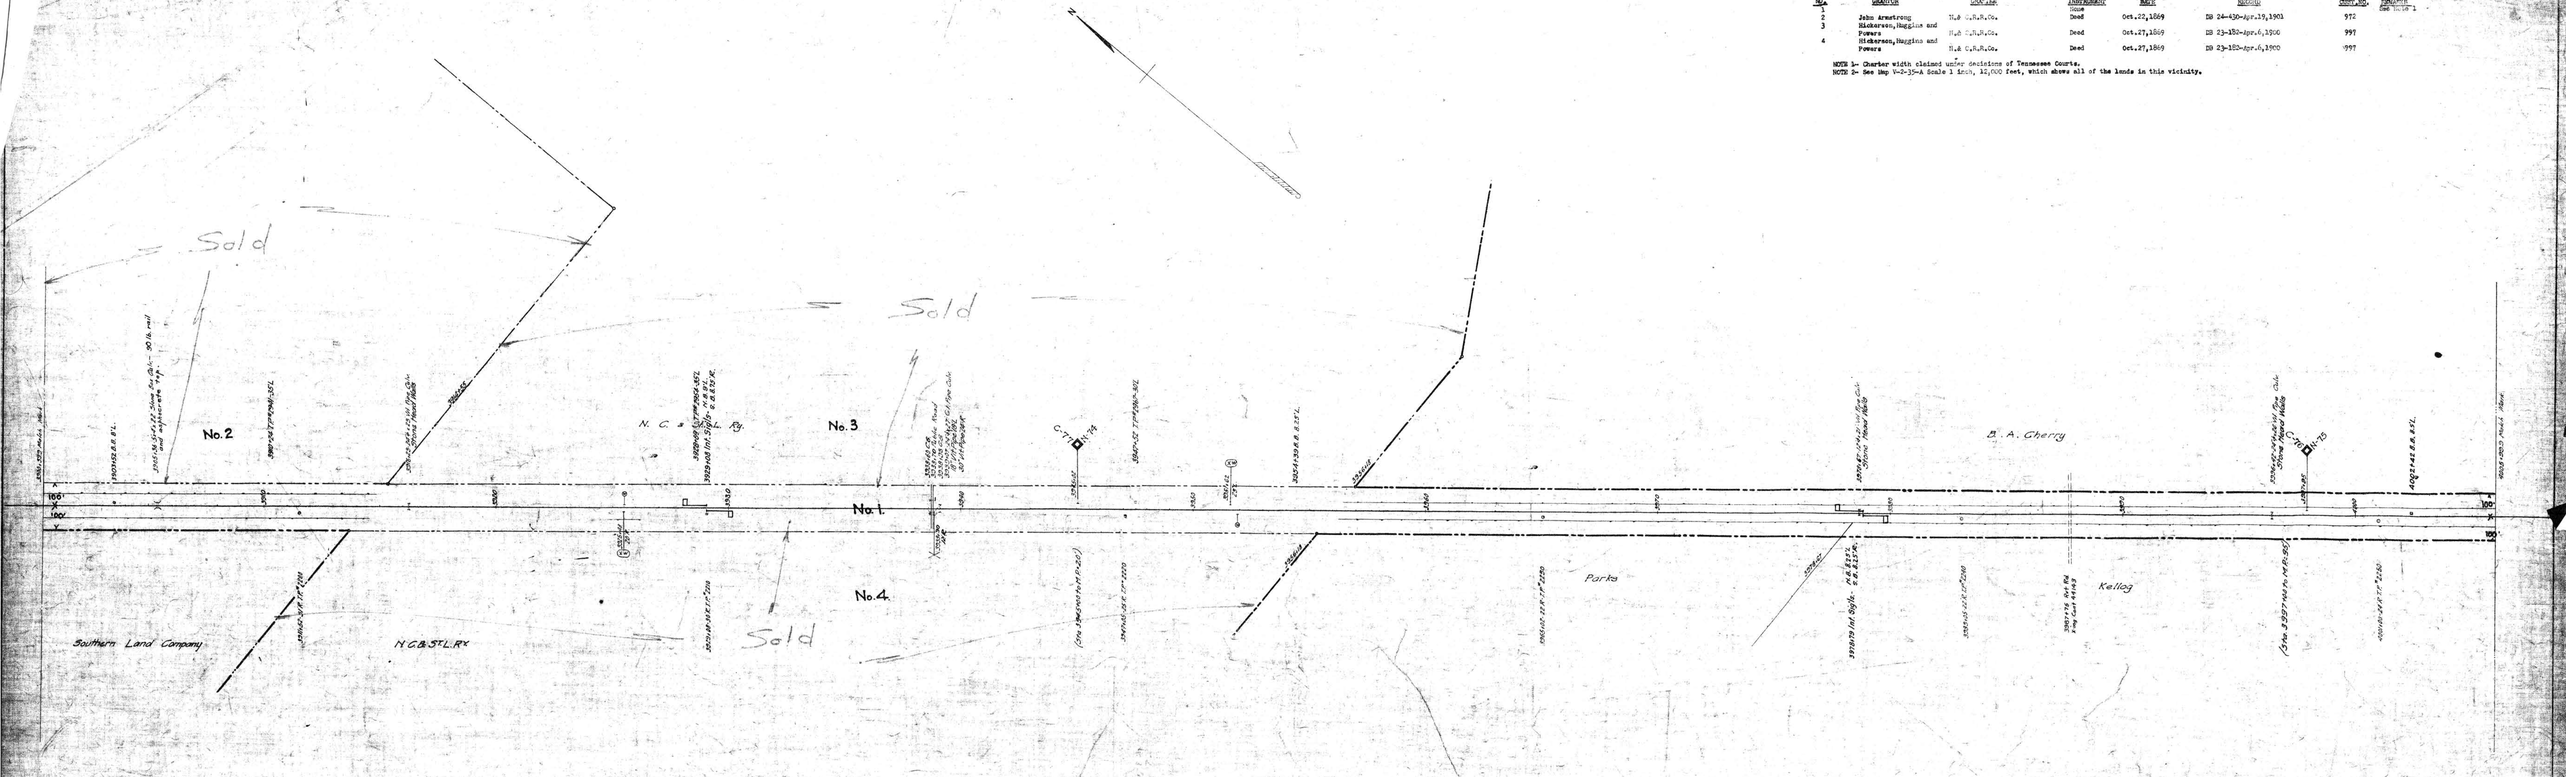

Fences along track not owned by N.C.&St.L.Ry. are as follows:- None

Cont. 44143 1-10-58 Chester Stovall & Raymond Stovall - Pvt. Rd. X-ing Sta. 3987+75

RIGHT-OF-WAY AND TRACK MAP

NASHVILLE, CHATTANOOGA AND ST. LOUIS RY.

CHATTANOOGA DIVISION

STATION 3900+39.9 TO STATION 4005+99.9

SCALE, 1 IN.=200 FT. JUNE 30, 1916

OFFICE OF CHIEF ENGINEER NASHVILLE, TENN.

Sheet No. 44 of 73 sheets of Chattanooga Division from Survey station 3900+39.9 to survey station 4005+99.9

Valuation Engineer

M.P. 73.2 to 75.2

026 - 002

702-B-12

FRANKLIN CO. TENN.

L&N 202

V. 2

37