NO.	GRANTOR	GRANTEE	INSTRUMENT	DATE	RECORD	CUST. NO.	REMARKS
1	W. H. Qualls	Tennessee Property Co.	Deed	Mch.15,1916	DB-39-292-Mch.21,1916	5218	See Note 1
2			None				See Note 1
3	Keziah W. Acklen	N. & C. R. R. Co	Supreme Court Decree	Dec. 1858	Min.Bk.-1854-page-579	2691	
4	Tenn. Property Co. (Qualls)	N. C. & St. L. Ry.	Deed	Aug. ,1917	DB-41-261-Aug.10,1917	3716	

Note-1--Charter width claimed under decision of Tennessee Courts.
Note-2--Transcript on file in archives at State Capital.

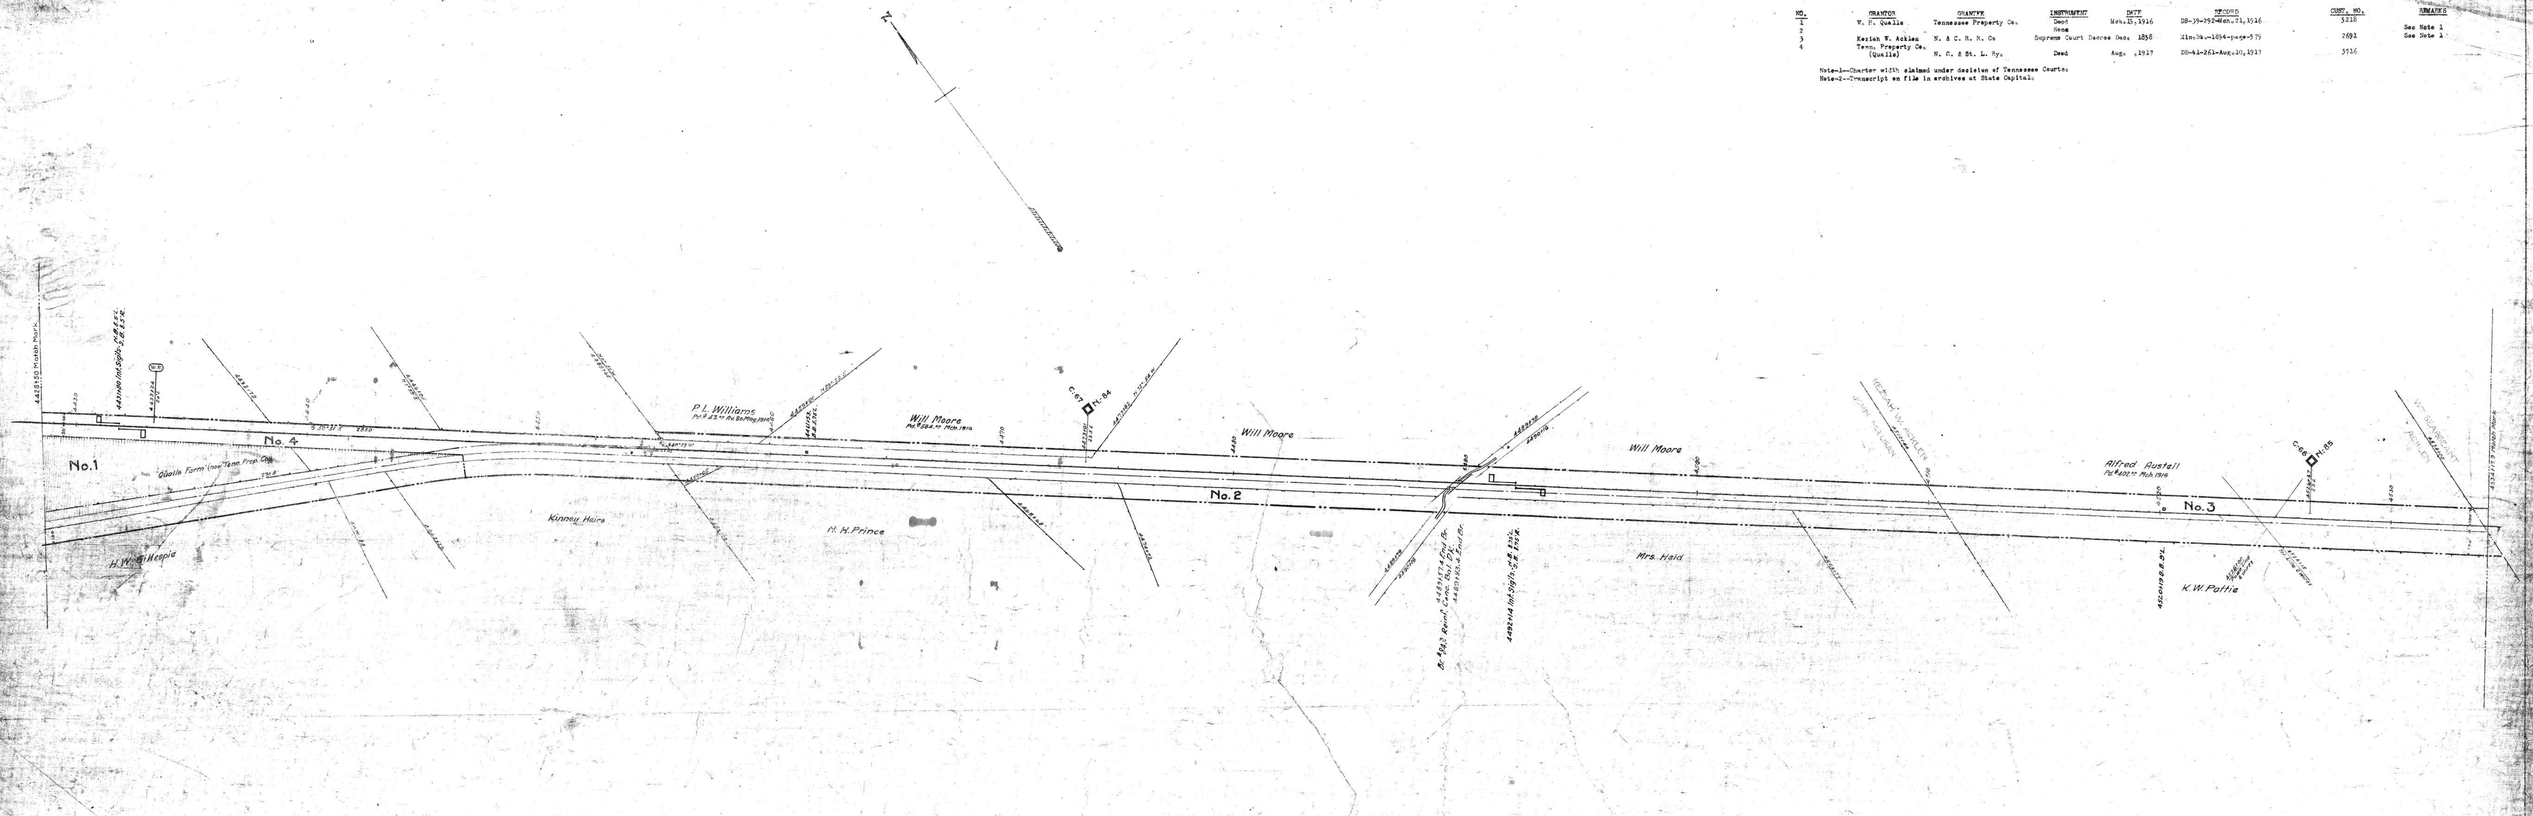

RIGHT-OF-WAY AND TRACK MAP

NASHVILLE, CHATTANOOGA AND ST. LOUIS RY.

CHATTANOOGA DIVISION

STATION 4428+50.9 TO STATION 4534+17.9

SCALE, 1 IN.=200 FT. JUNE, 30, 1918.

OFFICE OF CHIEF ENGINEER
NASHVILLE, TENN.

M.P. 83.1 to 85.1

026 - 008

Sheet No. 50 of 73 sheets of Chattanooga Division from survey station 4428+50.9 to survey station 4534+17.9

702-B-17

FRANKLIN COUNTY, TENN.

LEN 202

V.2
42