NO.	GRANTOR	GRANTEE	INSTRUMENT	DATE	RECORD	COST NO.	REMARKS
1			None				See Note 1

Note-1--Charter width claimed under decision of Tennessee Courts.

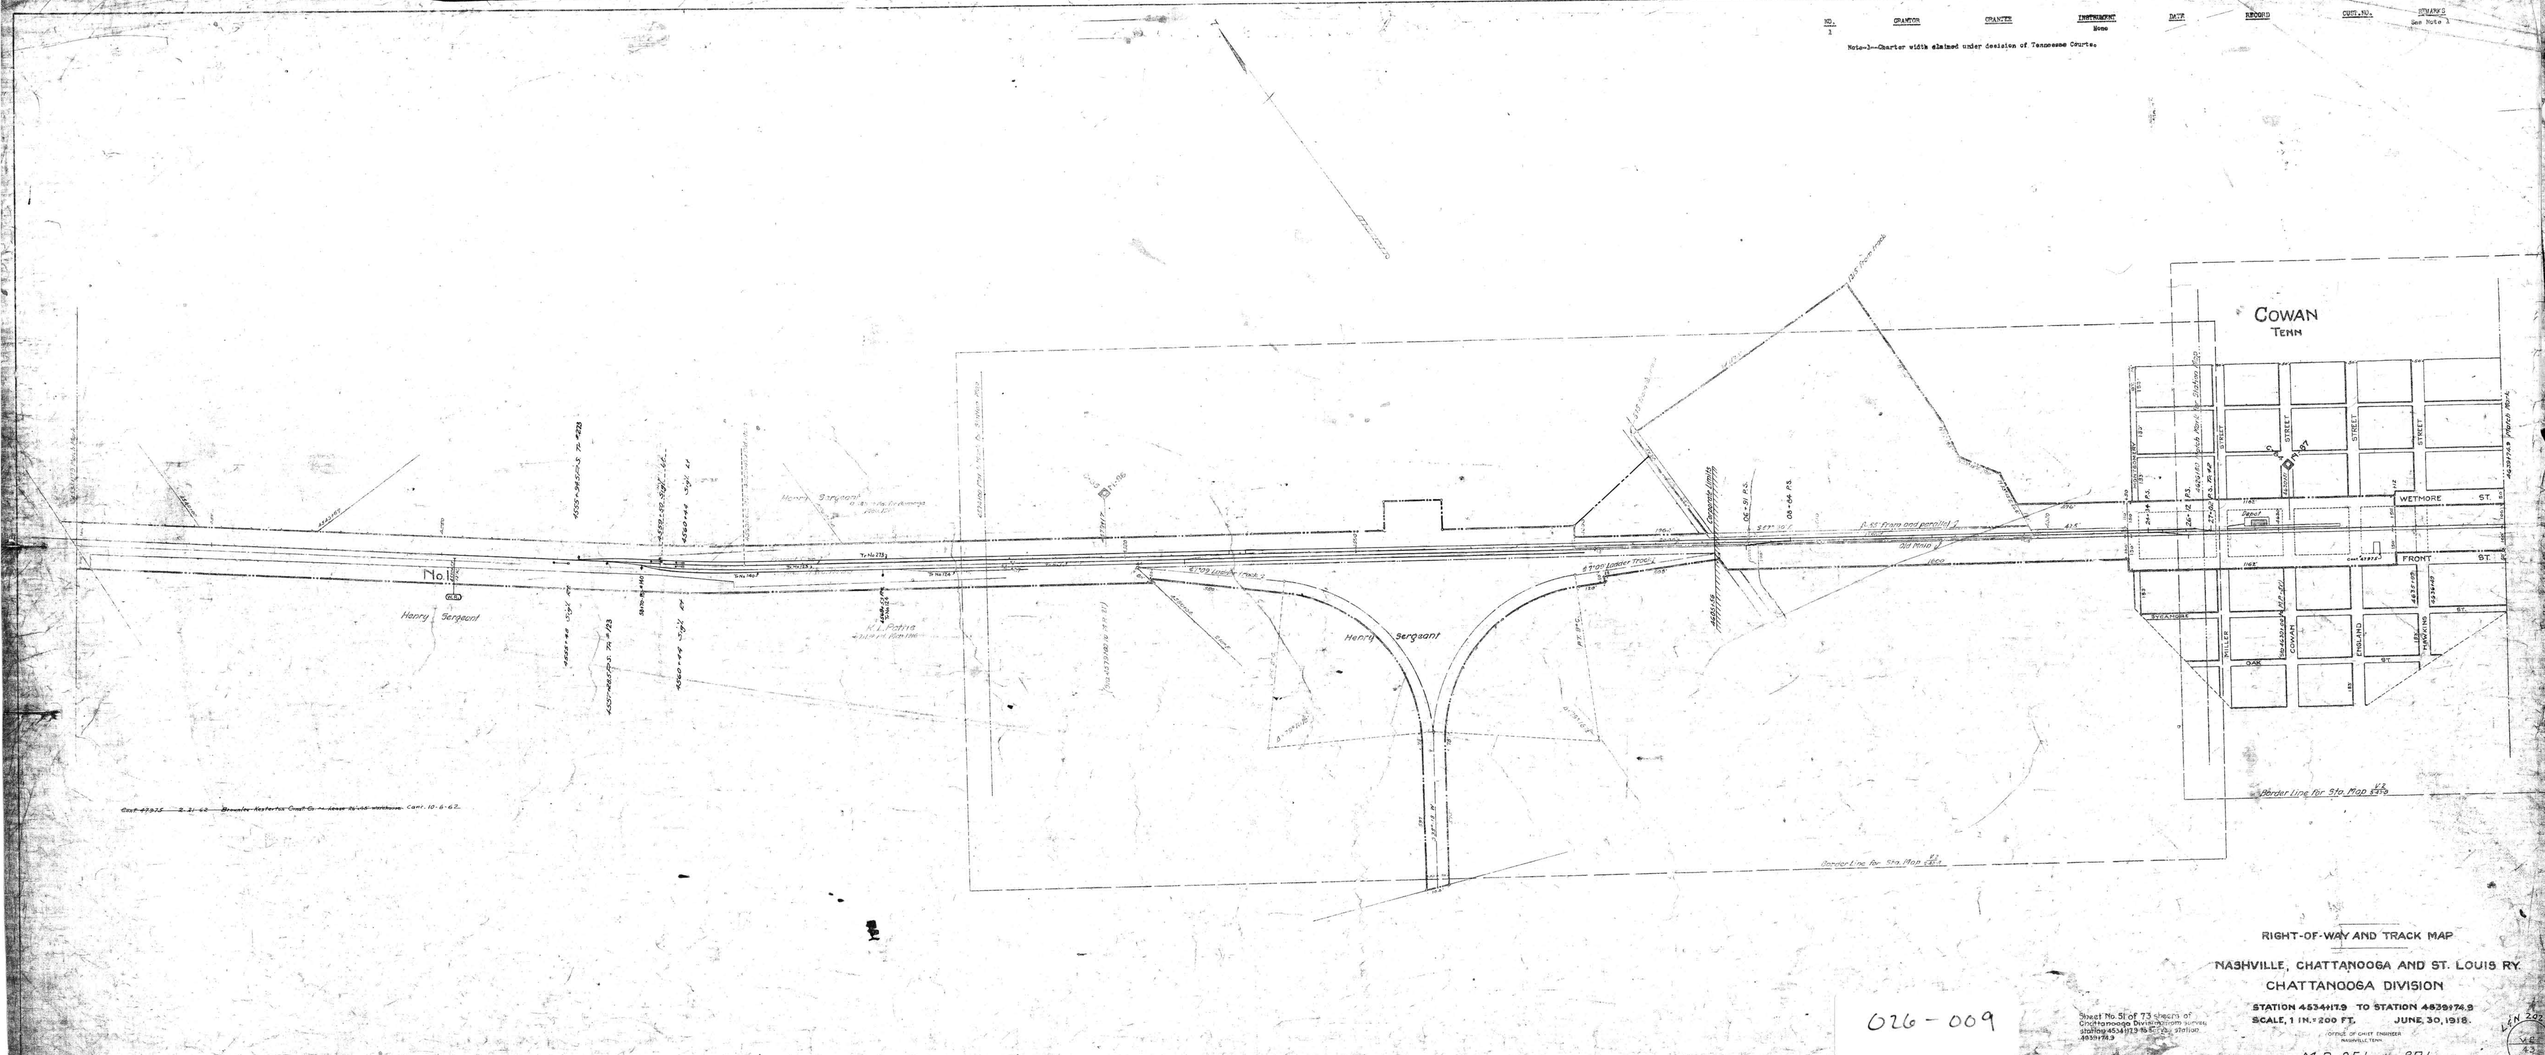

RIGHT-OF-WAY AND TRACK MAP

NASHVILLE, CHATTANOOGA AND ST. LOUIS RY.

CHATTANOOGA DIVISION

STATION 4534+17.9 TO STATION 4639+74.9

SCALE, 1 IN. = 200 FT. JUNE 30, 1918.

OFFICE OF CHIEF ENGINEER
NASHVILLE, TENN.

Sheet No. 51 of 73 sheets of Chattanooga Division from survey station 4534+17.9 to 5 [illegible] station 4639+74.9

026 - 009

M.P. 85.1 to 87.1

L.E.N. 202