NO.	GRANTOR	GRANTEE	INSTRUMENT	DATE	RECORD	CHAIN NO.	REMARKS
1	Ellen J.Jones	N.C.& St.L.Ry.	Deed	March 29,1887	DB 12-379-Apr.5,1887	323	See Note 1
2			None				

Note 1- Charter width claimed under decisions of Tennessee Courts.

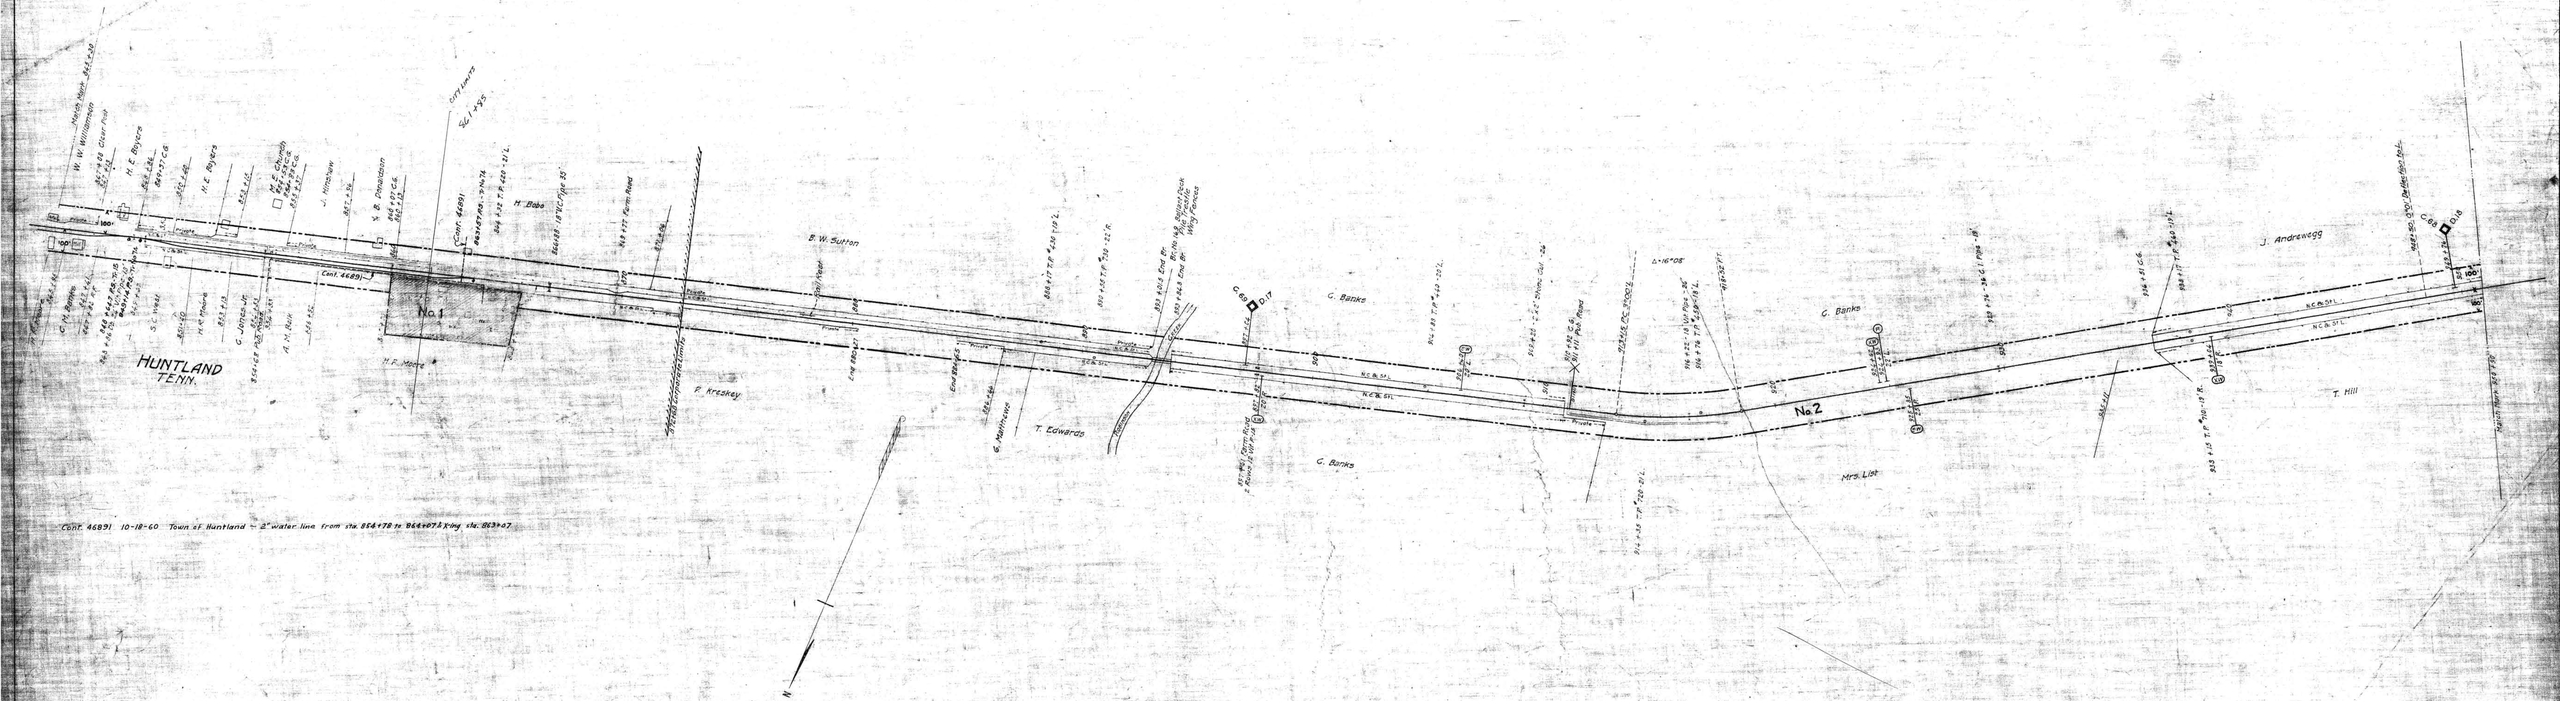

RIGHT-OF-WAY AND TRACK MAP

NASHVILLE, CHATTANOOGA AND ST. LOUIS RY.

COLUMBIA BRANCH

STATION 845+30 TO STATION 980+90

SCALE, 1 IN. 200 FT. JUNE. 30. 1916

Sheet No. 9 of 47 Sheets of Columbia Branch from survey station 845+30 to survey station 980+90

OFFICE OF CHIEF ENGINEER NASHVILLE, TENN.

Engineer

026 - 28

705 sh 9

FRANKLIN, CO. TENN.

M.P. 16.0 to 18.0

20-9