NO.	GRANTOR	GRANTEE	INSTRUMENT	DATE	RECORD	CERT. NO.	REMARKS
1			None				See Note 1

Note 1- Charter width claimed under decisions of Tennessee Courts.

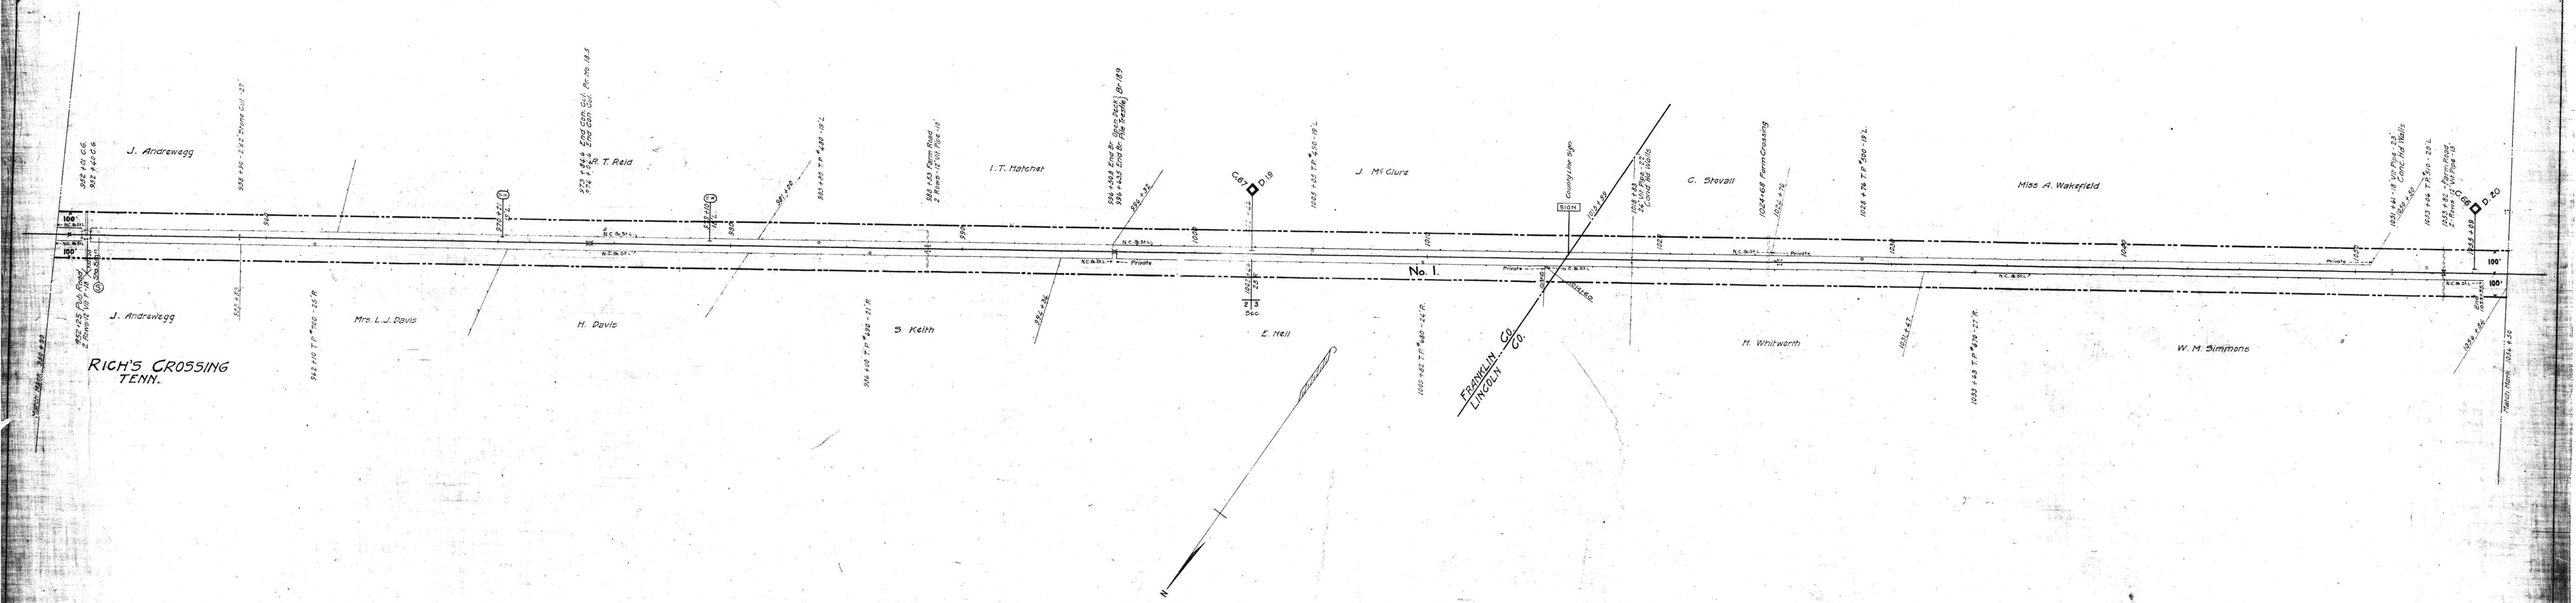

RIGHT-OF-WAY AND TRACK MAP

NASHVILLE, CHATTANOOGA AND ST. LOUIS RY.

COLUMBIA BRANCH

STATION 950+90 TO STATION 1056+50

SCALE, 1 IN. = 200 FT. JUNE. 30, 1916

OFFICE OF CHIEF ENGINEER
NASHVILLE, TENN.

Sheet No. 10 of 47 Sheets of Columbia Branch from survey station 950+90 to survey station 1056+50

Engineer

M.P. 18.0 to 20.0

026 - 29

703-2-10

RICH'S CROSSING

FRANKLIN Co. TENN.

LINCOLN, Co. TENN.

20.0