No.	Station	Grantee	Instrument	Date	Record	Cost No.	Remarks
1			None				Crossing main line right of way.
2	J.C.Montgomery	N.C. & ST. L. RY.	Deed	Apr. 26, 1887	DB 12-406, Apr.29,1887	235	
3	J.C.Montgomery,	N.C. & ST.L.RY.	Deed	Oct. 8, 1885	DB 11- 352,Oct.13,1885	993	
4	Harvey Templeton,	N.C.& ST.L.RY.	None				Title by possession
5	J.C.Montgomery,	Sewanee Mining Co.,	Deed	Mar.28, 1854,	DB-W-4, Apr.25,1854	236	
6	T.C.I.& R.R.CO.	N.C.& ST.L.RY.	Deed	Jan. 1, 1887	DB-12,501, Aug.22,1887	234	
7	T.C.I.& R.R.CO.	N.C.& ST.L.RY.	Deed	Jan. 1, 1887	DB-12,501, Aug.22,1887	234	
8	J.C.Montgomery,	N.C.& ST.L.RY.	Deed	Sept.2, 1891,	DB-16,102, Sept 2,1891	237	
9	J.C.Montgomery	N.C.& ST.L.RY.	Deed	Sept.2, 1891	DB-16,102, Sept.2,1891	237	
10	J.C.Montgomery	N.C.&ST.L.RY.	Deed	Sept.2, 1891	DB-16,102, Sept.2,1891	237	
11	J.C.Montgomery,	N.C.&ST.L.RY.	Deed	Sept.2, 1891	DB-16,102, Sept.2,1891	237	
12			None				Title by possession.
	Cumberland Line Co.	N.C.&ST.L.RY.	Deed	Sept. 1891			Deed is lost.

NOTE 1- Underlying deeds to deed No. 234 not allocated are:-

Sarah E.Jackson,	Sewanee Mining Co.	Deed	Apr.24, 1854	DB-W-5, Apr.25,1854	238	
J.B.Hawkins,	Sewanee Mining Co.	Deed	Mar.28, 1854	DB-W-3, Apr.25,1854	239	
Squire B.Hawkins,	Sewanee Mining Co.,	Deed	Mar.25, 1854	DB-W-6, Apr.25,1854	240	
Isaac T.Hines,	Sewanee Mining Co.	Deed	Mar.28, 1854	DB-W-7, Apr.25,1854	241	
Roberts & Cunninghan,	T.C.I.R.R.CO.	Deed	Dec.21, 1870	DB-10-567, Aug.12,1854	244	

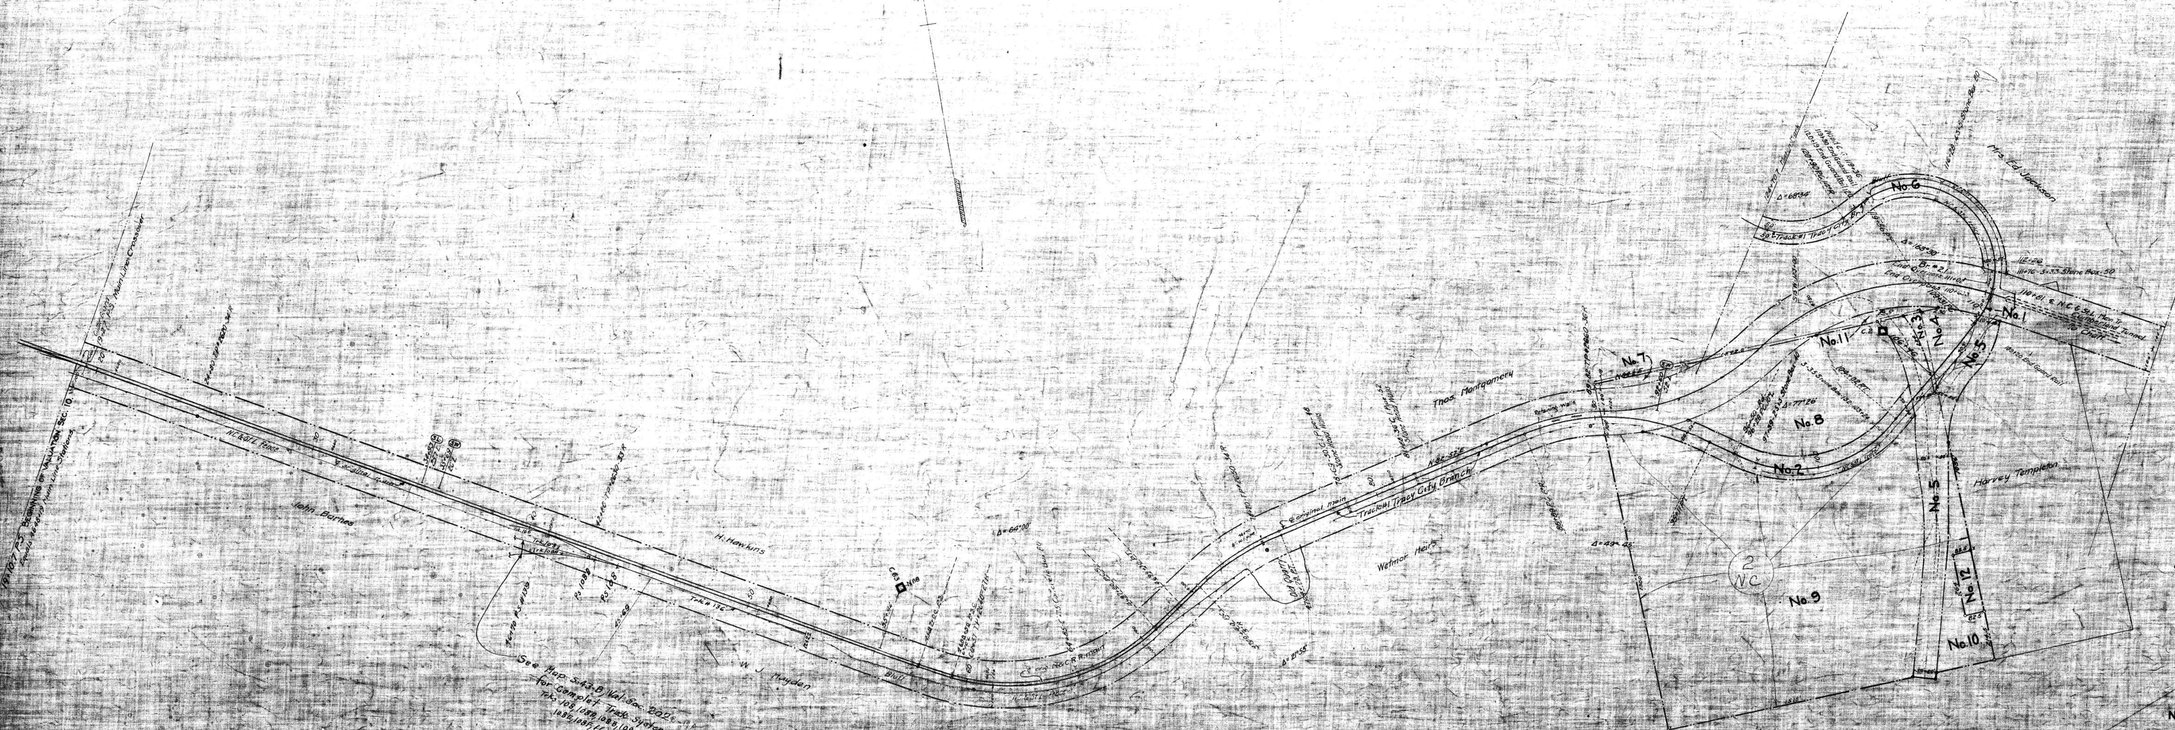

State of Tennessee
County of Davidson

I the undersigned officer of the Nashville Chattanooga & St Louis Ry. do here by certify that this is a correct Map in a series of 2.3 sheets of said railway from survey station 19+10.7 to survey station 1422+05 Tracy City Branch, State of Tennessee prepared from records of said Company.

Correct

Valuation Engineer

Secretary

Subscribed and sworn to before me this 22 day of November 1916.

Notary public in and for the
County of Davidson
State of Tennessee
My commission expires April 4, 1920.

RIGHT-OF-WAY AND TRACK MAP

NASHVILLE, CHATTANOOGA AND ST. LOUIS RY.

TRACY CITY BRANCH

STATION 19+10.7 TO STATION 124+70.7

SCALE 1 IN. 200 FT. JUNE 30, 1916

Sheet No. 1 of 2.3 sheets of Tracy City Branch from survey station 19+10.7 to survey station 124+70.7

OFFICE OF CHIEF ENGINEER
NASHVILLE, TENN.

026 - 30

M.P. 0.4 to 22