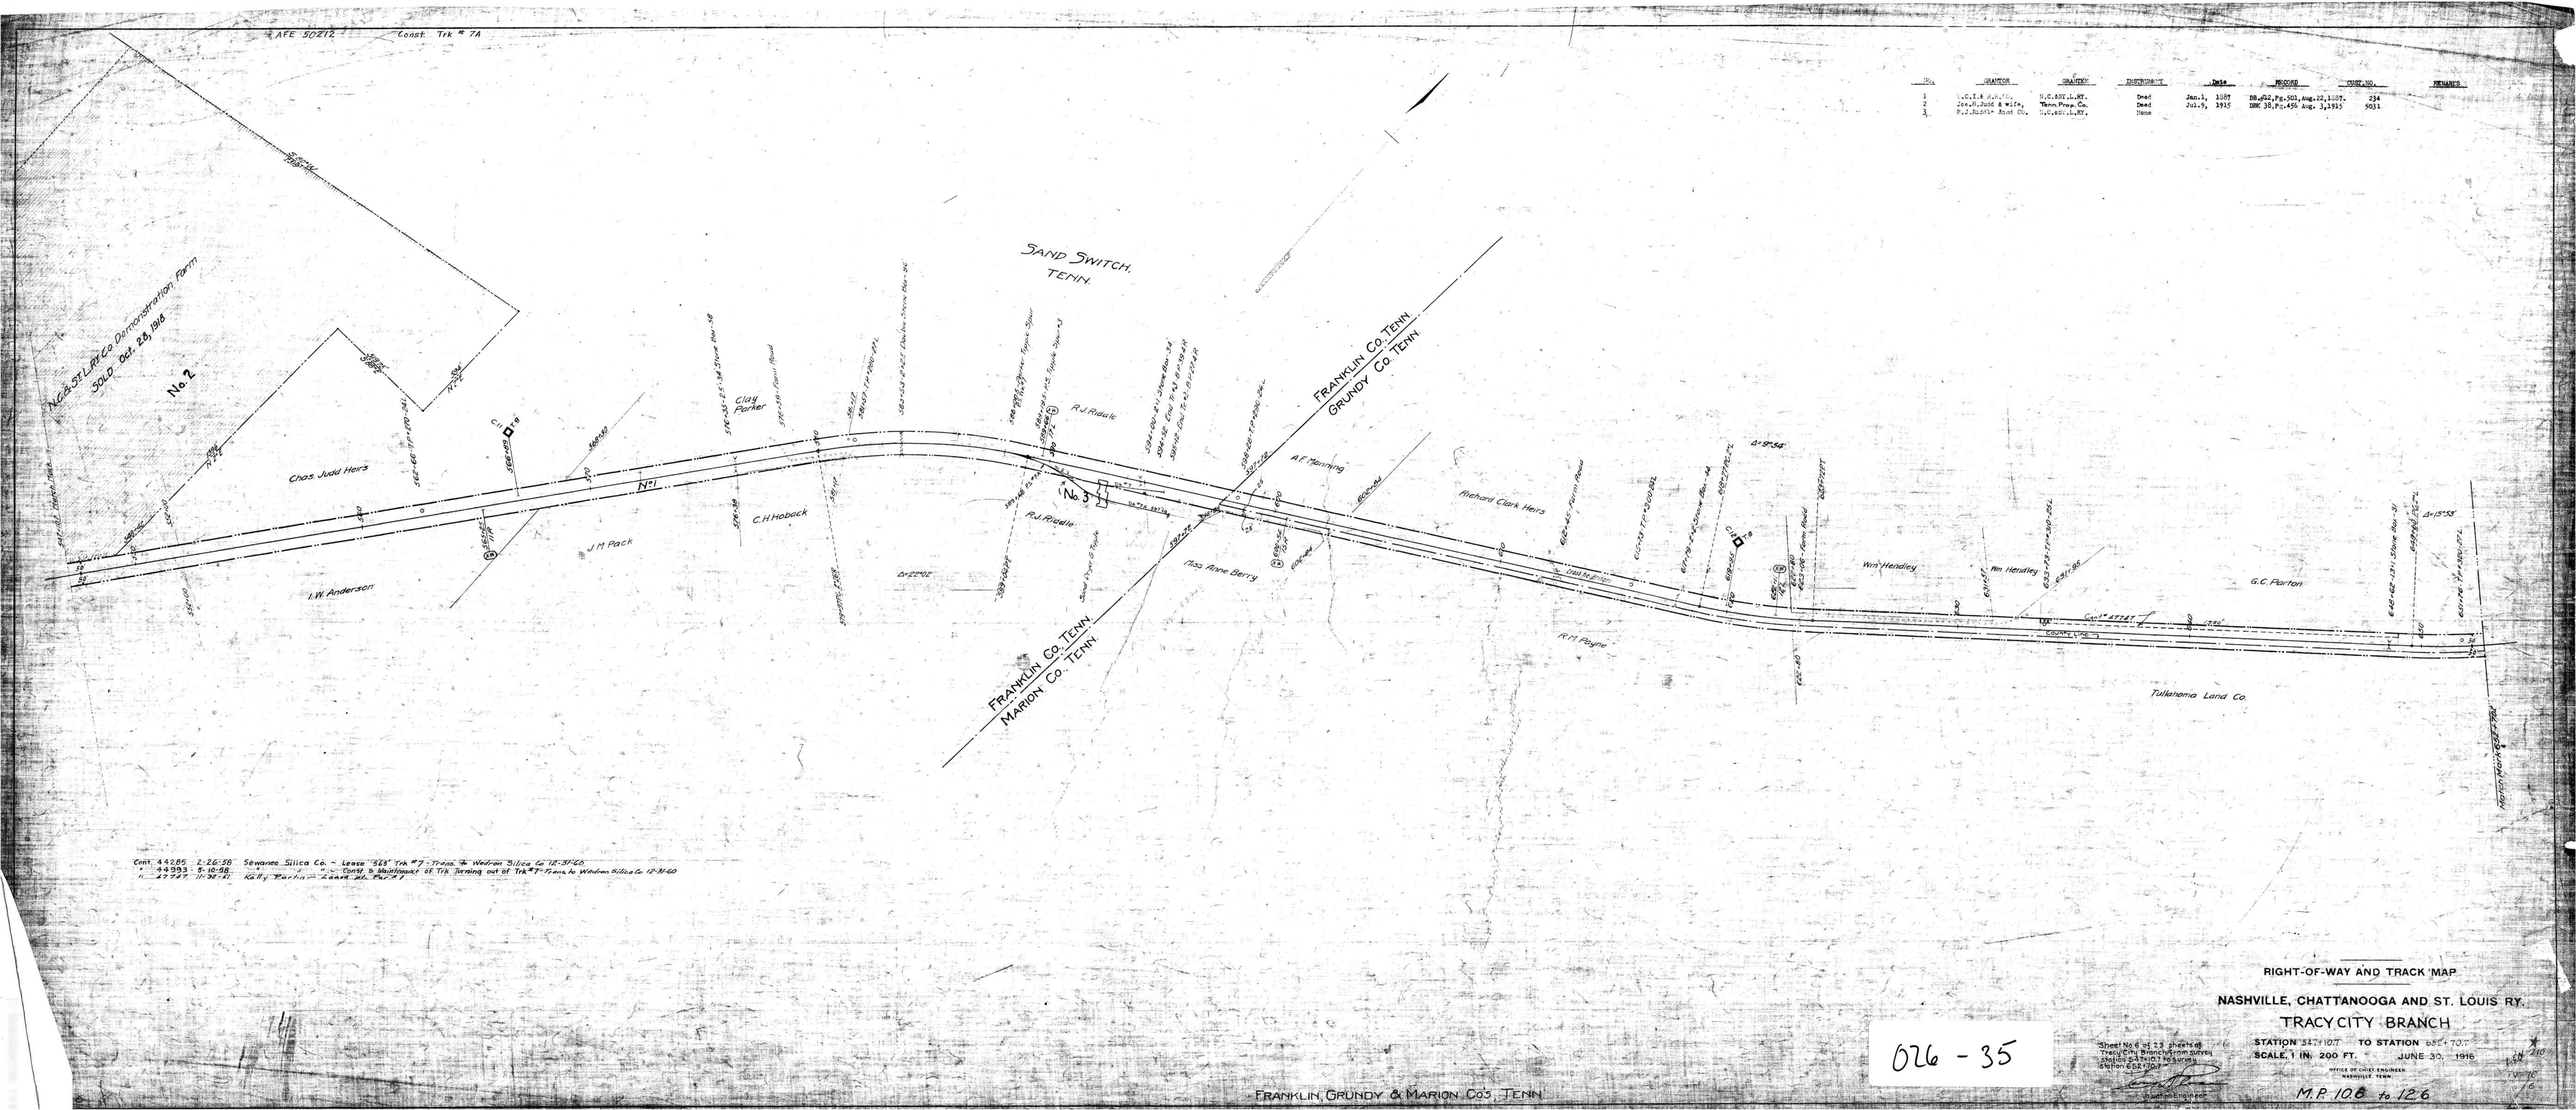

No.	GRANTOR	GRANTEE	INSTRUMENT	Date	RECORD	CONST. NO.	REMARKS
1	N.C.I.& R.R.Co.	N.C.&ST.L.RY.	Deed	Jan.1, 1887	DB.412, Pg.501, Aug.22, 1887.	234	
2	Jos.H.Judd & wife,	Tenn.Prop. Co.	Deed	Jul.9, 1915	DBK 38, Pg.456 Aug. 3, 1915	5031	
3	R.J.Riddle Sand Co.	N.C.&ST.L.RY.	None				

RIGHT-OF-WAY AND TRACK MAP

NASHVILLE, CHATTANOOGA AND ST. LOUIS RY.

TRACY CITY BRANCH

STATION 547+10.7 TO STATION 652+70.7

SCALE, 1 IN. 200 FT. JUNE 30, 1916

OFFICE OF CHIEF ENGINEER
NASHVILLE, TENN.

Sheet No. 6 of 23 sheets of Tracy City Branch from survey station 547+10.7 to survey station 652+70.7

Division Engineer

M.P. 10.6 to 12.6

026 - 35