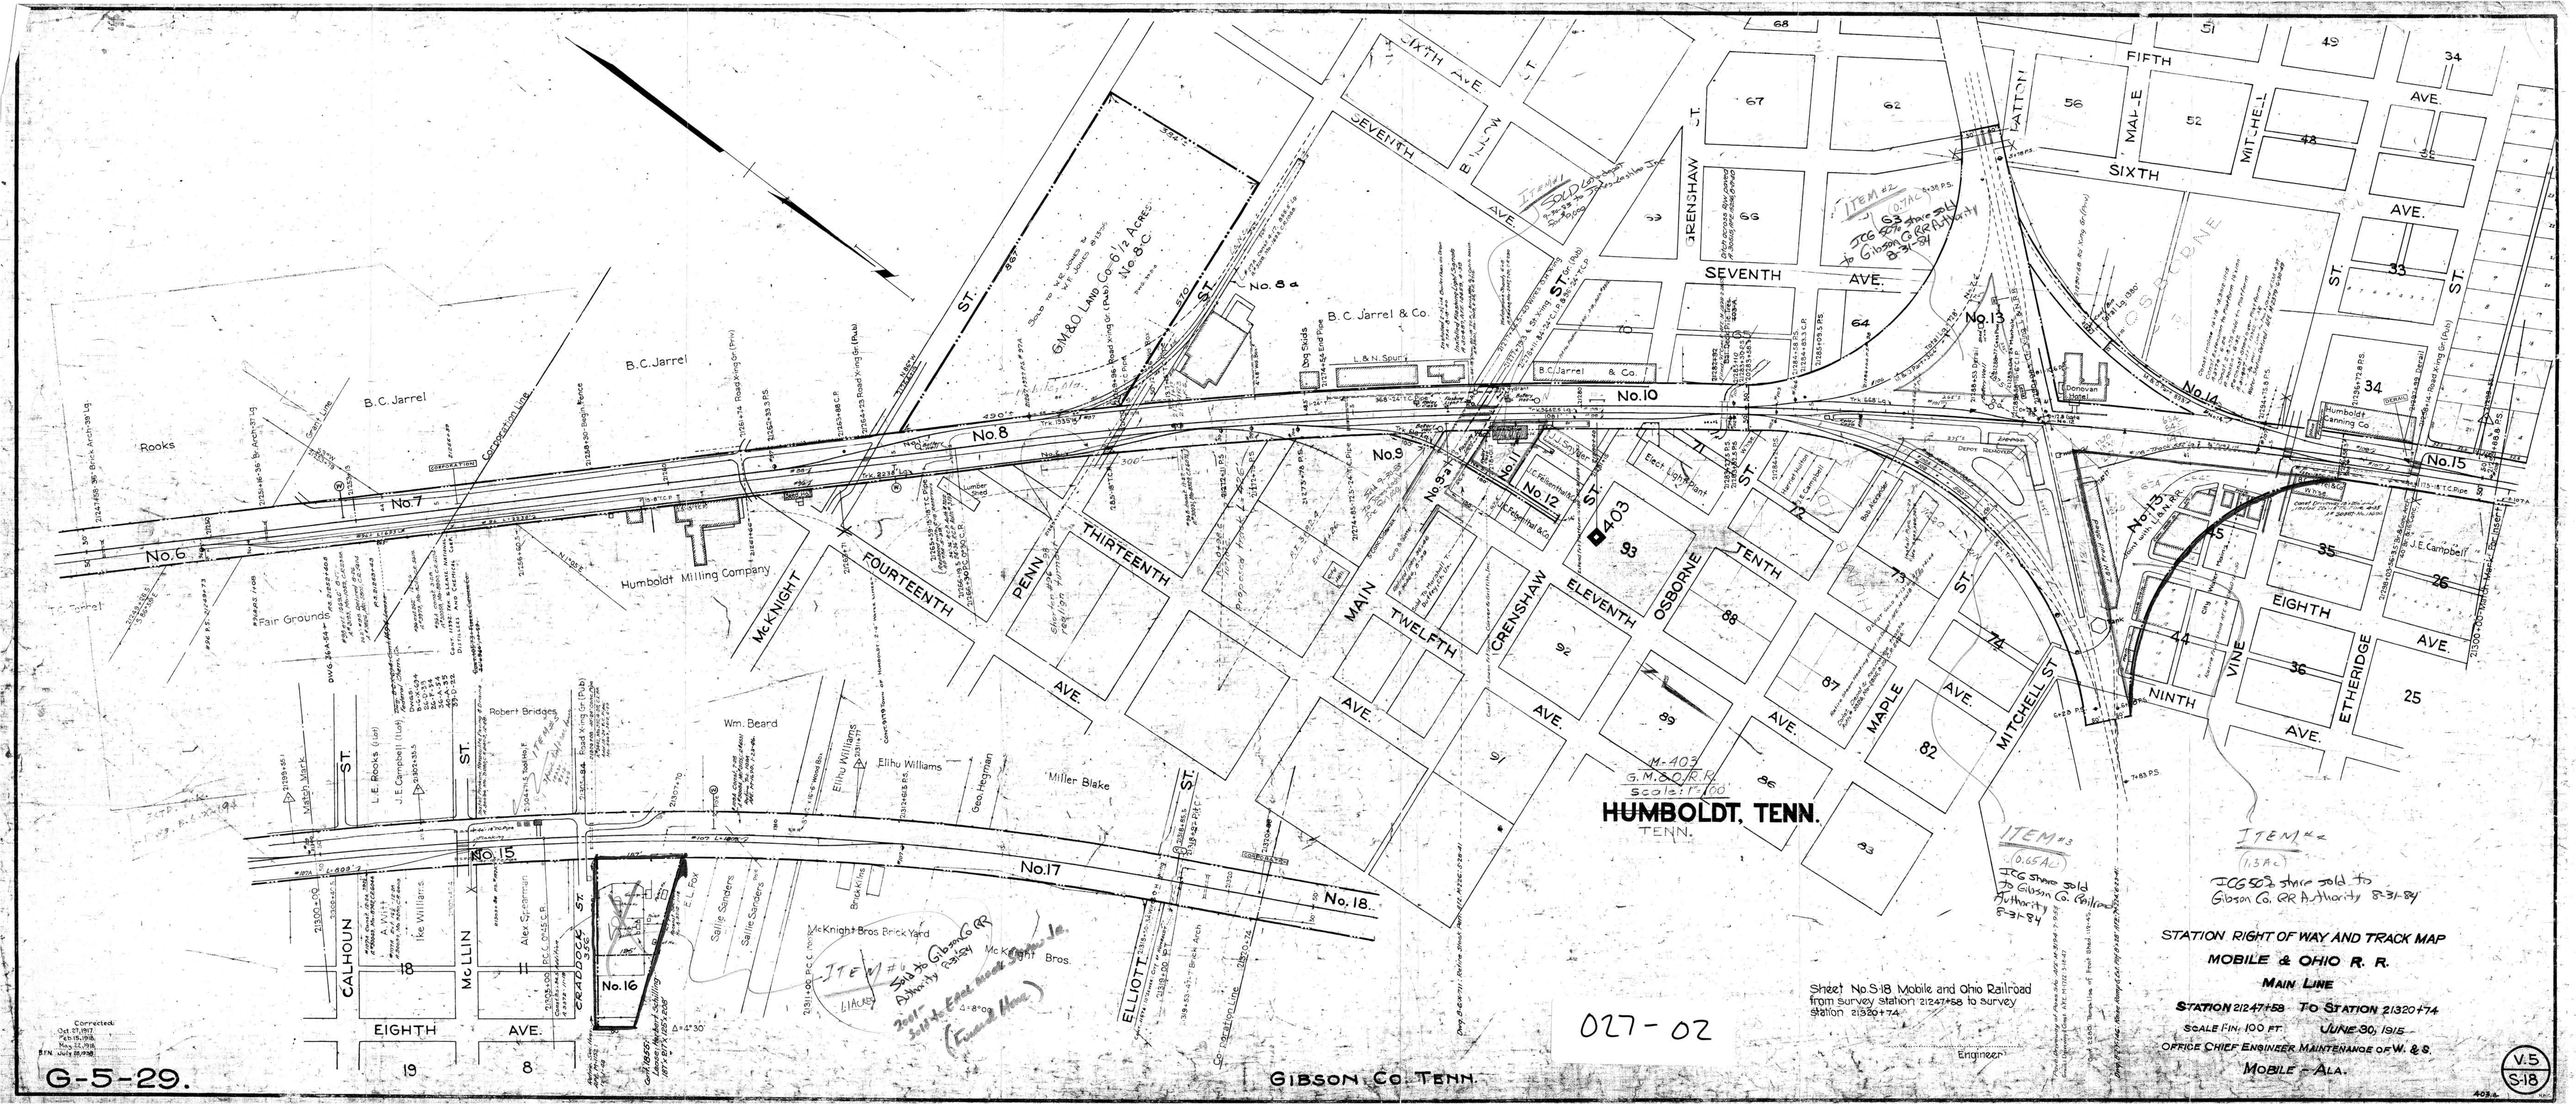

HUMBOLDT, TENN.
TENN.
GIBSON CO. TENN.
STATION RIGHT OF WAY AND TRACK MAP
MOBILE & OHIO R. R.
MAIN LINE
STATION 21247+58 TO STATION 21320+74
SCALE 1 IN. 100 FT.
JUNE 30, 1915
OFFICE CHIEF ENGINEER MAINTENANCE OF W. & S.
MOBILE - ALA.
Sheet No. S-18 Mobile and Ohio Railroad from survey station 21247+58 to survey station 21320+74
Engineer
027-02
G-5-29.
V.5
S-18
B. C. Jarrel
Humboldt Milling Company
Fair Grounds
Rooks
McKNIGHT
FOURTEENTH
PENN
THIRTEENTH
MAIN
TWELFTH
CRENSHAW
ELEVENTH
OSBORNE
TENTH
MAPLE
MITCHELL ST
NINTH
VINE
EIGHTH
ETHERIDGE
SIXTH
SEVENTH
FIFTH
GRENSHAW
CALHOUN
McLLIN
CRADDOCK ST
ELLIOTT
EIGHTH
AVE.
No.6
No.7
No.8
No.8a
No.9
No.10
No.12
No.13
No.14
No.15
No.16
No.17
No.18
Wm. Beard
Elihu Williams
Miller Blake
Robert Bridges
Ike Williams
Alex Spearman
McKnight Bros Brick Yard
McKnight Bros.
Sallie Sanders
Brick Kiln
Elect. Light Plant
Humboldt Canning Co.
J. E. Campbell
Donovan Hotel
Lumber Shed
Corporation Line
Match Mark
Corrected
Oct. 27, 1917
Feb. 15, 1918
May 22, 1918
B.F.N. July 29, 1918