AFE No.	Date Comp.	Description of Change.	
12714	12-20-29	Inst. of Train Length Markers	V.3 16.
13182	9-20-32	271' of Ins. 'Q' Rel. Hd. North track.	
47655	6-30-54	Rel. Pumpers House at Trigg	

NOTE:- Job 144 8-22-32 Coal Chute at pump house lowered

No.	Grantor	Grantee	Instrument	Date	Record		Cost No.	Remarks
1	J.B.London et al	L.& N.R.R.Co.	Deed	Jul.12,1911	D.B.X-2	P.162	Jul.12,1911 10283	
2	J.B.Edwards	"	"	Jul.12,1911	D.B.X-2	P.172	Jul.12,1911 10285(1)	See Note No.1
3	W.C.Fox	"	"	Jul.13,1911	D.B.X-2	P.186	Jul.13,1911 10285(1)	
4	R.W.Hodge	"	"	Aug. 5,1911	D.B. 63	P.415	Aug.10,1911 10285(1)	
5	" "	"	"	Mar.11,1912	D.B. 76	P.294	Jan.15,1914 10286(3)	
6	T.C.Fox	"	"	Mar. 3,1913	D.B.P43	P.128	Apr.26,1913 10256(1)	
7	R.L.Davis	L.& N.R.R.Co.	"	Feb.26,1918	" " 4	" 323	Jul.15,1918	

Notes:

#1 = N.R.Co. contract with grantors for removal of dwelling and smoke house at cost of $75.00 - Cost.No.10285(2)

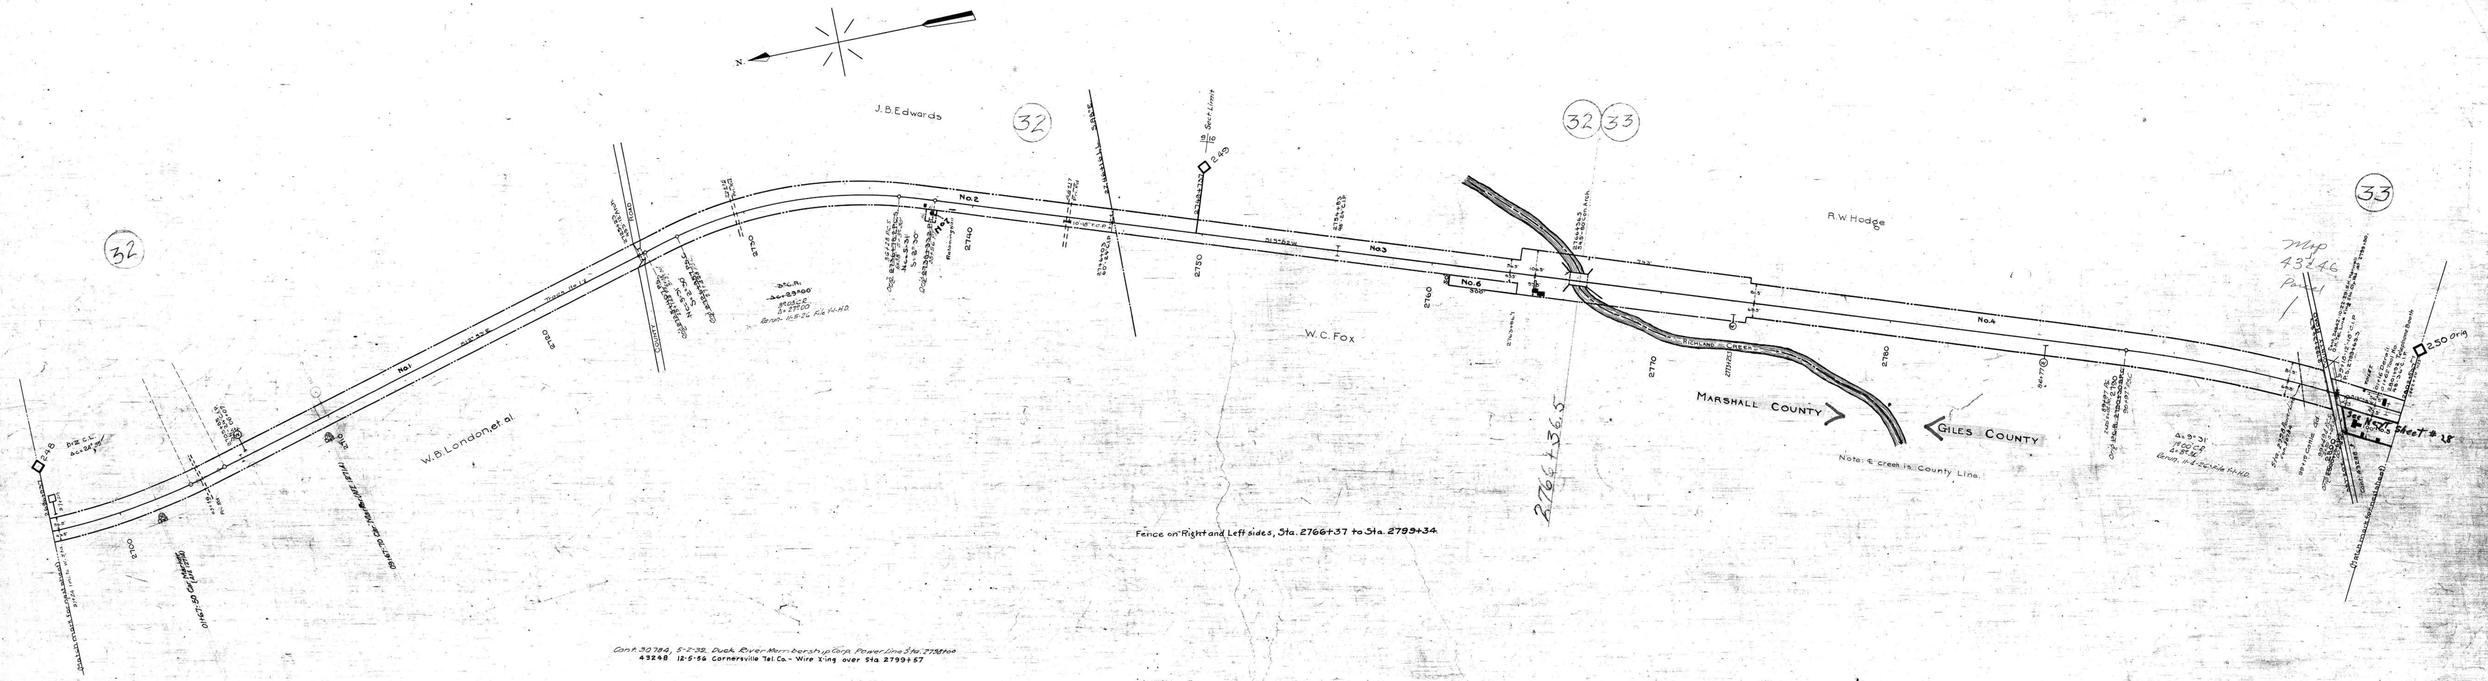

Sheet No 27 of 42 of Lewisburg Division from survey station 2696+93.7 to survey station 2802+53.7

Valuation Engineer

028-01

RIGHT OF WAY AND TRACK MAP
LOUISVILLE AND NASHVILLE R. R. CO.
LEWISBURG DIVISION

STATION 2696+93.7 TO STATION 2802+53.7

SCALE- 1 INCH = 200 FT. JUNE 30 1917.

OFFICE OF CHIEF ENGINEER
LOUISVILLE, KY.

V.16
27

27

MARSHALL AND GILES COUNTIES TENN.