A.F.E./No.	Date Completed	Description of Change
7602	3-11-26	R/W Fence Relocated Sta. 3283+31 to Sta. 3298+31
3162	2-7-22	Bridge No. 1 Lifted 0.1' to 2.8'; 27'14" to 27'2" Cl. 2-25-1-23
12114	12-23-29	Inst. of Train Length Markers KCS. No.
14446	8-29-30	Inst. of Sanitary Toilet Fran'ewing
16341	5-31-33	Const. of track 50 R. 85 lb. CB 14" 8.16# head
		G.P. Xing Tenn. Hwy #18 Station 3283+68.7 Cont. 27.431 12-1-33
17302	12-6-33	Rem. of trk 50 R
29335	3-13-42	North T.O.F. 253' of Trk #50 Ret.
39407	4-7-50	Ref. 413' trk #50 pres. length 553'.
50667	12-58	Ret. Depot.

No.	Grantor	Grantee	Instrument	Date	Record	Date	Remarks
1	T.J.Madray	L.&N. RR.Co.	Deed	Sep. 7,1911	D.B. 63 P.206	Oct. 3,1911	10291(1)
2	"	"	"	Sep. 7,1912	D.B. 71 P.512	May 23,1913	10292(1)
3	"	"	"	May 29,1911	D.B. 69 P.317	Jul. 18,1911	10292(2)
4	Mrs.E.G.Harwell et al	"	Condemnation	Nov.23,1912	D.B.71 P.168	Nov.23,1912	10292(2) Interest minor heirs
5	Mrs.Ella Burrell et al	"	"	Nov.23,1912	D.B.71 P.168	Nov.23,1912	10292(2) See Note No.2
6	Mrs.C.A.Ballentine et al	"	"	May 23,1913	D.B. 71 P.602	May 23,1913	10293(1) See Note No.1
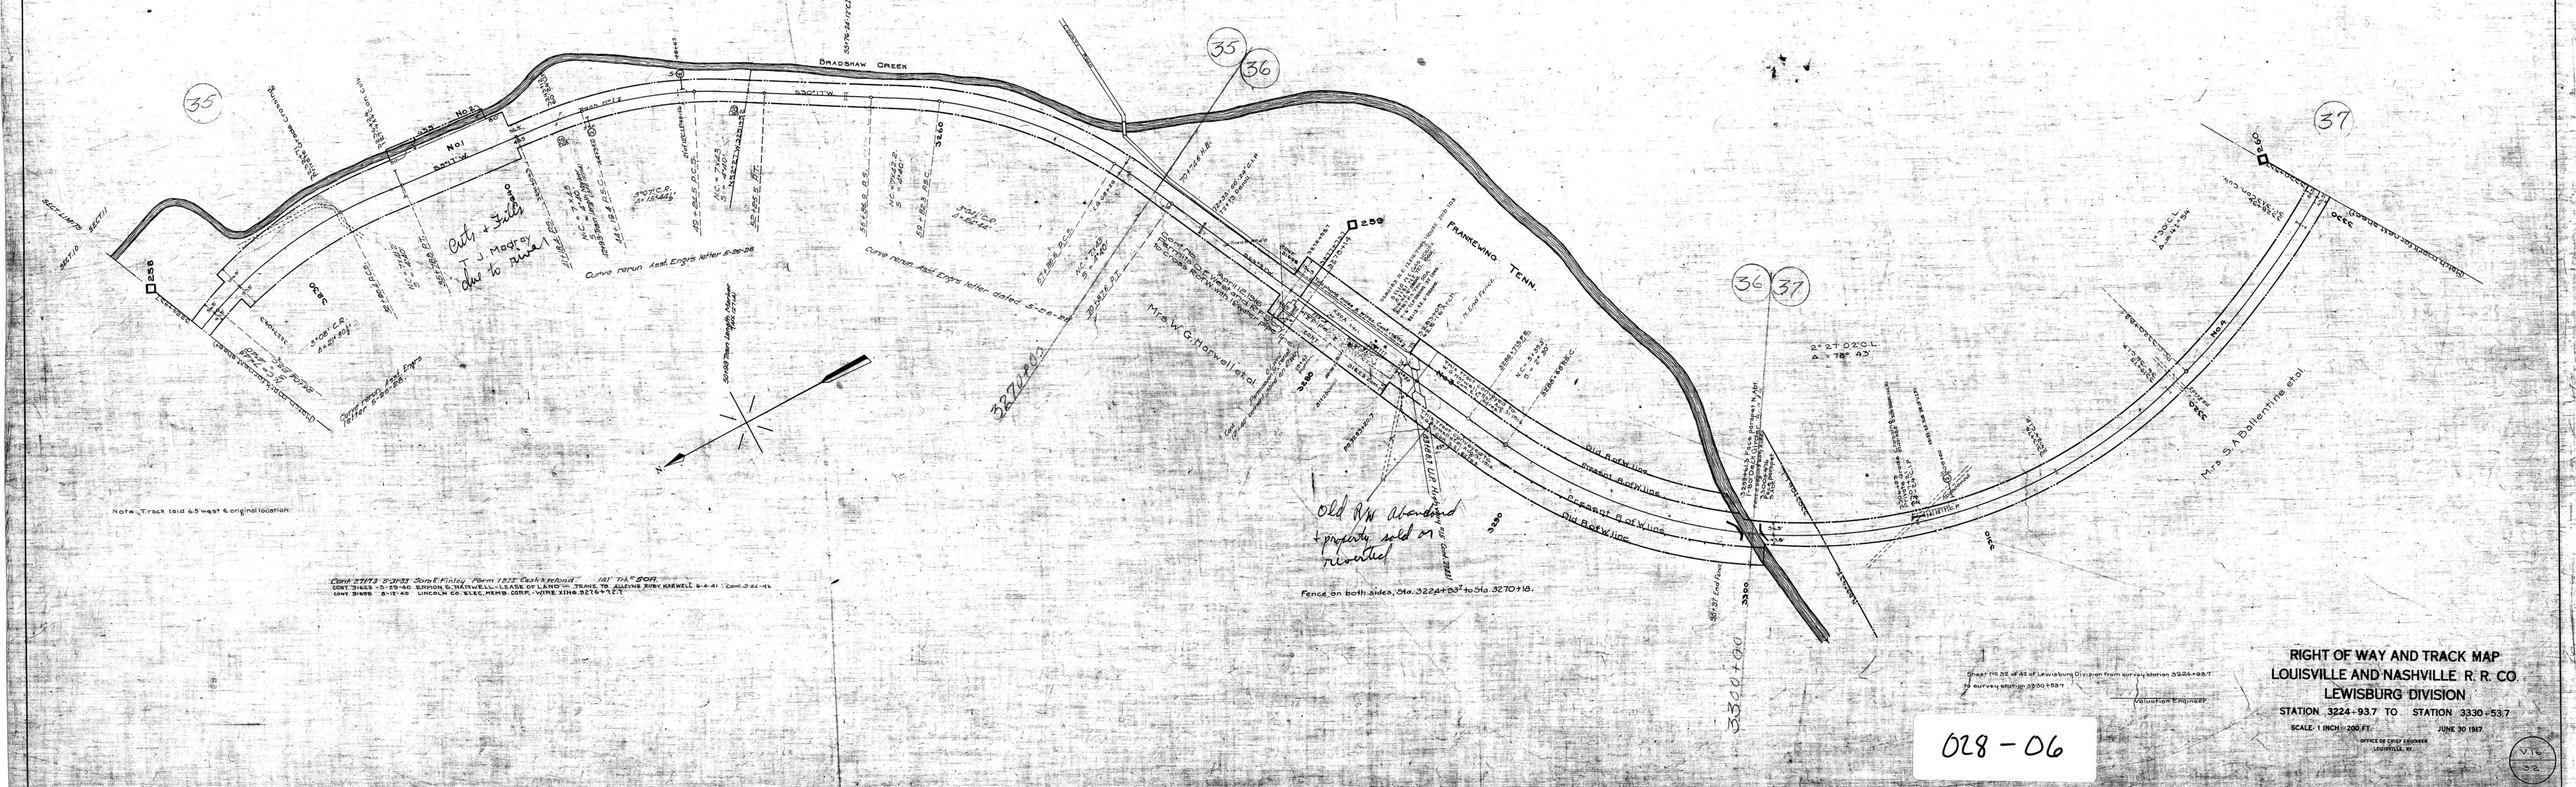
Notes:
#1 - See Deed No.10293(2) from J.P.Holt, Circuit Court Clerk, conveying remaining interest
#2 - R.R.Co. conveys part of this Right of Way back to grantors - See Deed No.10292(3)