A.F.E. No.	Date Compl.	Desc. of Change
	8-8-28	Purchase of Par 19.
		Relice Part of - 2
9450	5-27-27	Fence const Stas 3971+13.5 to 3981+92.5
10774	9-20-28	4021+00 to 4080+20
12835	9-25-29	Inst of series of 8 V.C.Sw Surface Drains around inside of Curve 77 (Mile 234).
12784	7-11-29	Purchase of Parcels 20 and 21.
12774	12-20-29	Inst of Train Length Markers V.S. 16.
2287	11-27-21	(Construct Fence W Side Sta. 4028+17 to 4028+93 & 4041+65 to 4047+87
		E Side Sta. 4028+07 to 4028+66 & 4041+65 to 4047+87
3000	6-27-22	(Const of Fence Missing Sta. 4028+93 to 4041+65 & 4047+87 to 4059+00
		F Side Sta. 4013+00 to 4015+60 & 4017+70 to 4019+00 & 4019+30 to 4028+66
9988	11-29-27	Const of Fence See Fence Note
26401	3-4-40	R.of W. of T.&O. of Trk. No. 60
29945	7-6-42	Ref. Trk. No. 60

No.	Grantor	Grantee	Instrument	Date	Record			Cost. No.	Remarks
1	L.W.Currin	L. & N. R.R.Co.	Deed	May 23,1913	D.B. 72	P.425	Dec.16,1913	10522(1)	See Note No.1
1	Mrs.Jane Currin	"	"	May 19,1913	D.B. 69	P.101	Dec.18,1913	10522(2)	Life Estate only
2	L.W.Currin	"	"	Jun. 1,1914	D.B. 73	P.426	Oct.22,1914	10523(1)	
2	Wm.Currin	"	"	May 19,1913	D.B. 69	P.540	Jun.16,1913	10523(2)	
3	Mrs.P.M.Johnson	"	"	Jun.18,1913	D.B. 69	P.304	Jun.19,1913	10524(1)	
4	"	"	Condemnation	Jun. 1,1912	D.B. 70	P.157	Jun. 2,1912	10524(2)	
5	J.R.Smith	"	Deed	May 25,1911	D.B. 69	P.303	Jun.14,1911	10525	See Note No.4
6	H.L.Whitt et al	"	"	Jun. 2,1911	D.B. 69	P.308	Jun.14,1911	10526(1)	
7	H.L.Whitt	"	"	May 27,1914	D.B. 73	P.253	Aug. 6,1914	10526(2)	
8	G.S.Whitt	"	"	Oct.1,1914	D.B. 73	P.403	Jan.30,1915	10527(1)	
9	"	"	"	Jun. 1,1911	D.B. 69	P.298	Jun.14,1911	10527(2)	See Note No.2
10	"	"	"	Oct.29,1912	D.B. 72	P.537	Jan.10,1914	10527(3)	See Note No.3
11	H.L.Lewter	"	"	May 23,1911	D.B. 69	P.302	Jun.14,1911	10529(1)	
12	"	"	"	Aug. 8,1912	D.B. 73	P.246	Jul.25,1913	10529(2)	
13	"	"	"	Oct.16,1914	D.B. 73	P.609	Nov.30,1914	10529(3)	
14	J.B.Sanderson	"	"	May 19,1911	D.B. 69	P.319	Jun.14,1911	10330	
15	J.W.Swanner	"	"	May 19,1911	D.B. 69	P.305	Jun.14,1911	10331	
16	W.A.Currin	"	"	Mar.24,1915	D.B. 74	P.358	Jun. 8,1915	10323(2)	
17	— Conveyed by Deed No.10323(2) with Parcel No.16								
18	W.E.Smith	L.& N.R.R.Co.	"	Jun.28,1915	D.B. 74	P.560	Sep.21,1915	10326	
19	A.W.Mathews by Deed No.12448		"	Aug. 8,1924	D.B. 91	P.224	Sep.23,1924	12448	
20	Abandoned	L.& N. R.R.Co.	Deed	July 11,1929	D.B. 98	P.239	Aug 23,1929	(9448	AFE 12754
21	W.A.Currin & Wife		"	" 1,1929	" 98	P.235	" 23,1929	(8323	AFE 12754

Notes:
#1 - This is a deed of correction - old deed dated October 25,1911
#2 - Waste privileges from S.W.Whitt Oct.29,1912 - Contract No.14748
#3 - Portion of this land used for County road - See deeds from County dated Nov.19,1912 Deed No.10328
#4 - R.R.Co. agrees to move cabin from right of way - Contract No.14749 Dated Aug 1, 1914 Deed No. 10324.
#5 - Portion of this land sold to Adams Mills

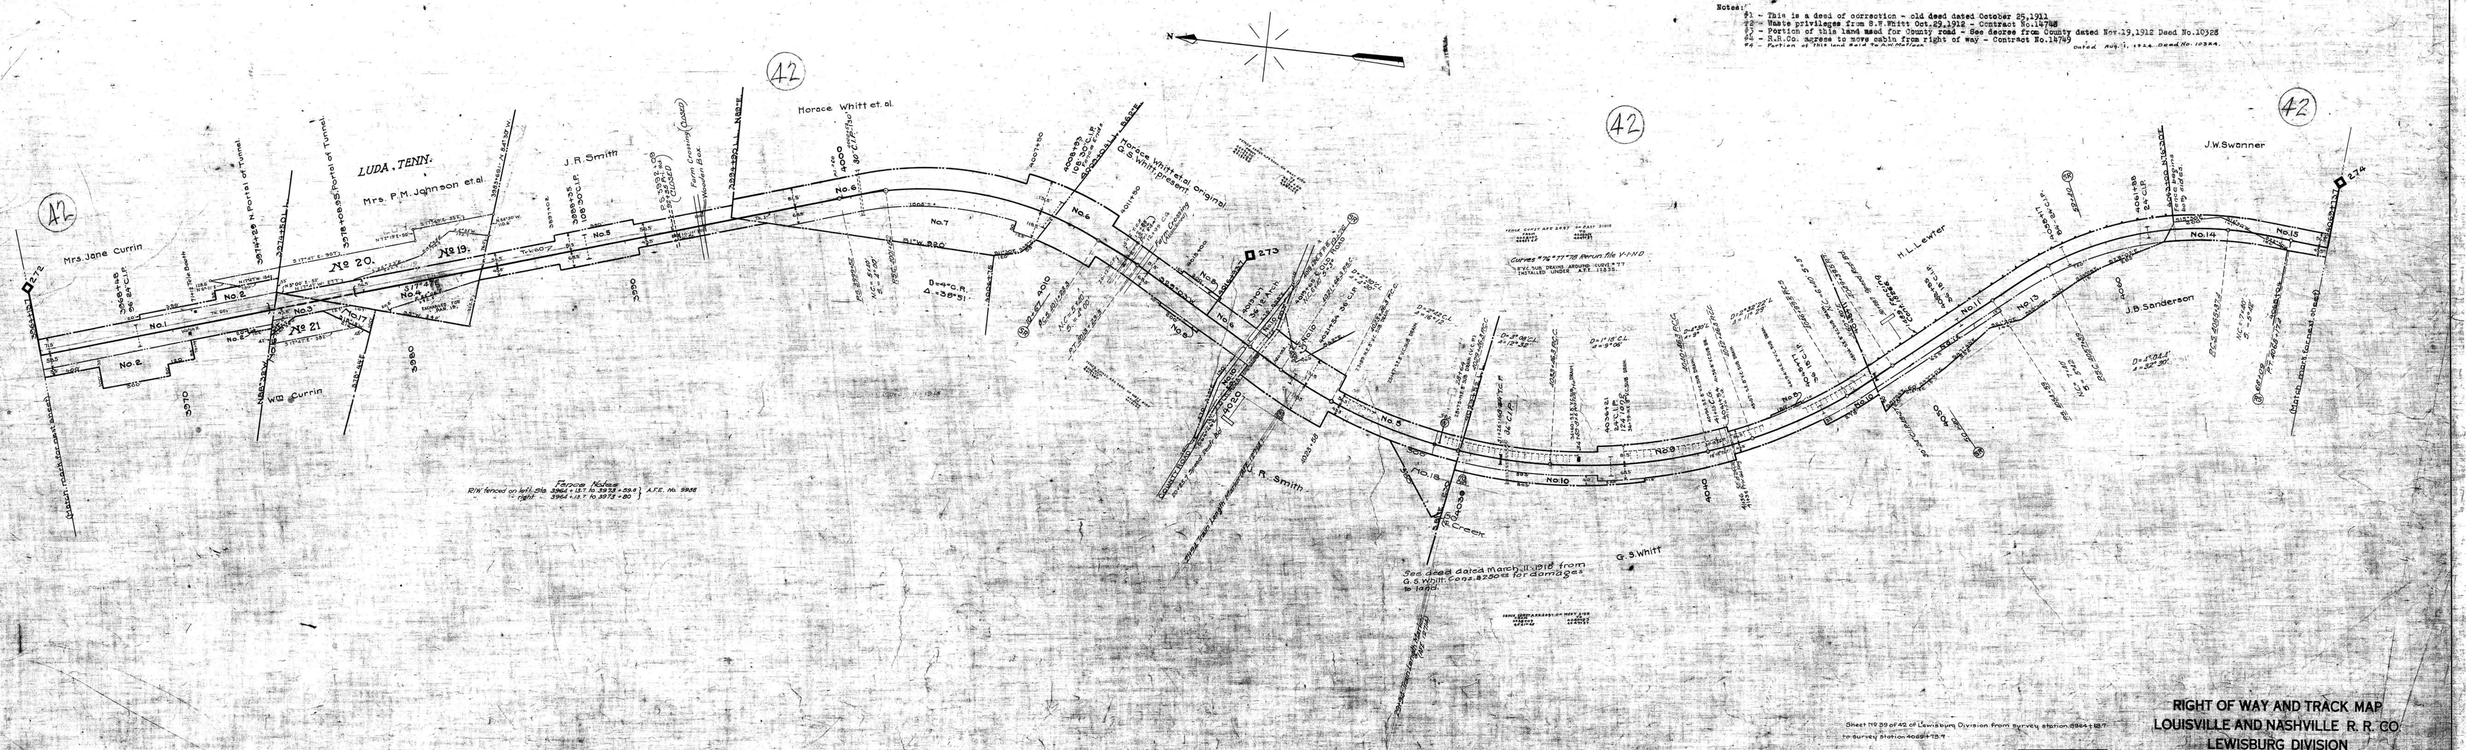

GILES COUNTY, TENN.