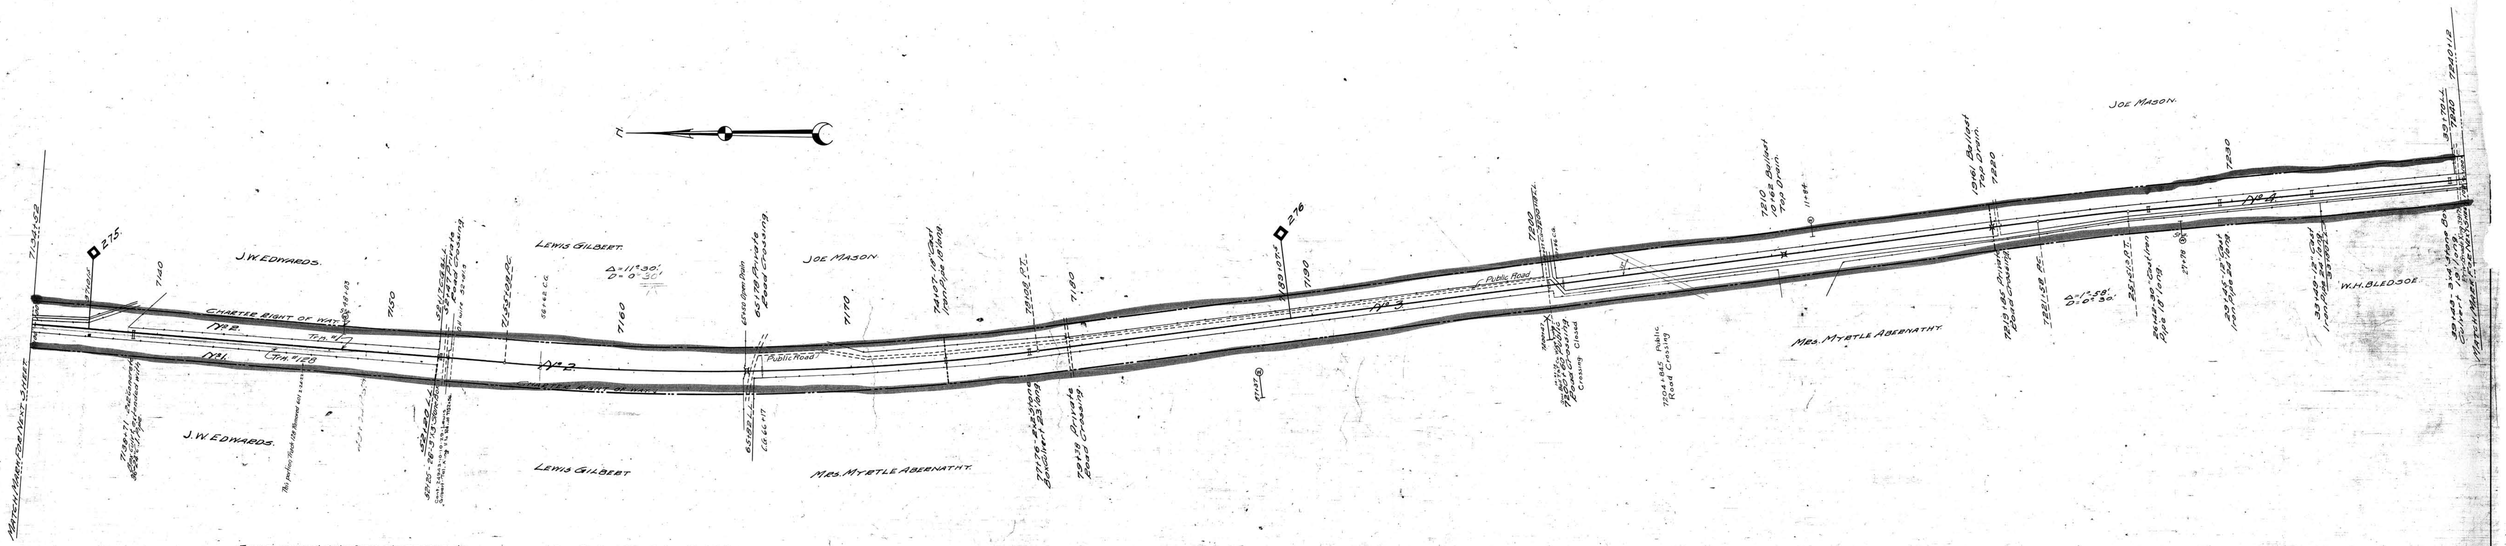

Fence on east side from Sta. 7200+81 to Sta. 7240+12 & on west side from Sta. 7165+82 to Sta. 7200+45, owned by R.R. Co.

L.F.	Contract No.	Date	Description
27083	26942	11-12-52	Sou Bell T. & T. Co. O.H. Wire at Sta. 7152+81

SHEET NO. 44 OF 52 OF NASHVILLE AND DECATUR DIVISION FROM SURVEY STATION 7134+52 TO SURVEY STATION 7240+12

VALUATION ENGINEER.

RIGHT OF WAY AND TRACK MAP
NASHVILLE AND DECATUR R. R. CO.
OPERATED BY
LOUISVILLE AND NASHVILLE R. R. CO.

STATION 7134+52 TO STATION 7240+12

SCALE-1 INCH=200 FT. JUNE 30. 1917.

OFFICE OF CHIEF ENGINEER. LOUISVILLE, KY.

028 - 27

V.14. 44.

14-44

GILES COUNTY, TENN.