AFE 30212 Const. Trk # 7A

No.	GRANTOR	GRANTEE	INSTRUMENT	Date	RECORD	PAGE NO.	REMARKS
1	J.C.I.& S.R.R.Co.	N.C.&St.L.Ry.	Deed	Jan.1, 1907	DB.#12,Pg.503, Aug.27,1907.	234	
2	Jos.H.Judd & wife,	Tenn.Prop. Co.	Deed	Jul.9, 1915	DBK 38,Pg.496 Aug. 3,1915	5031	
3	F.J.Riddle Road Co.	N.C.&St.L.Ry.	None				

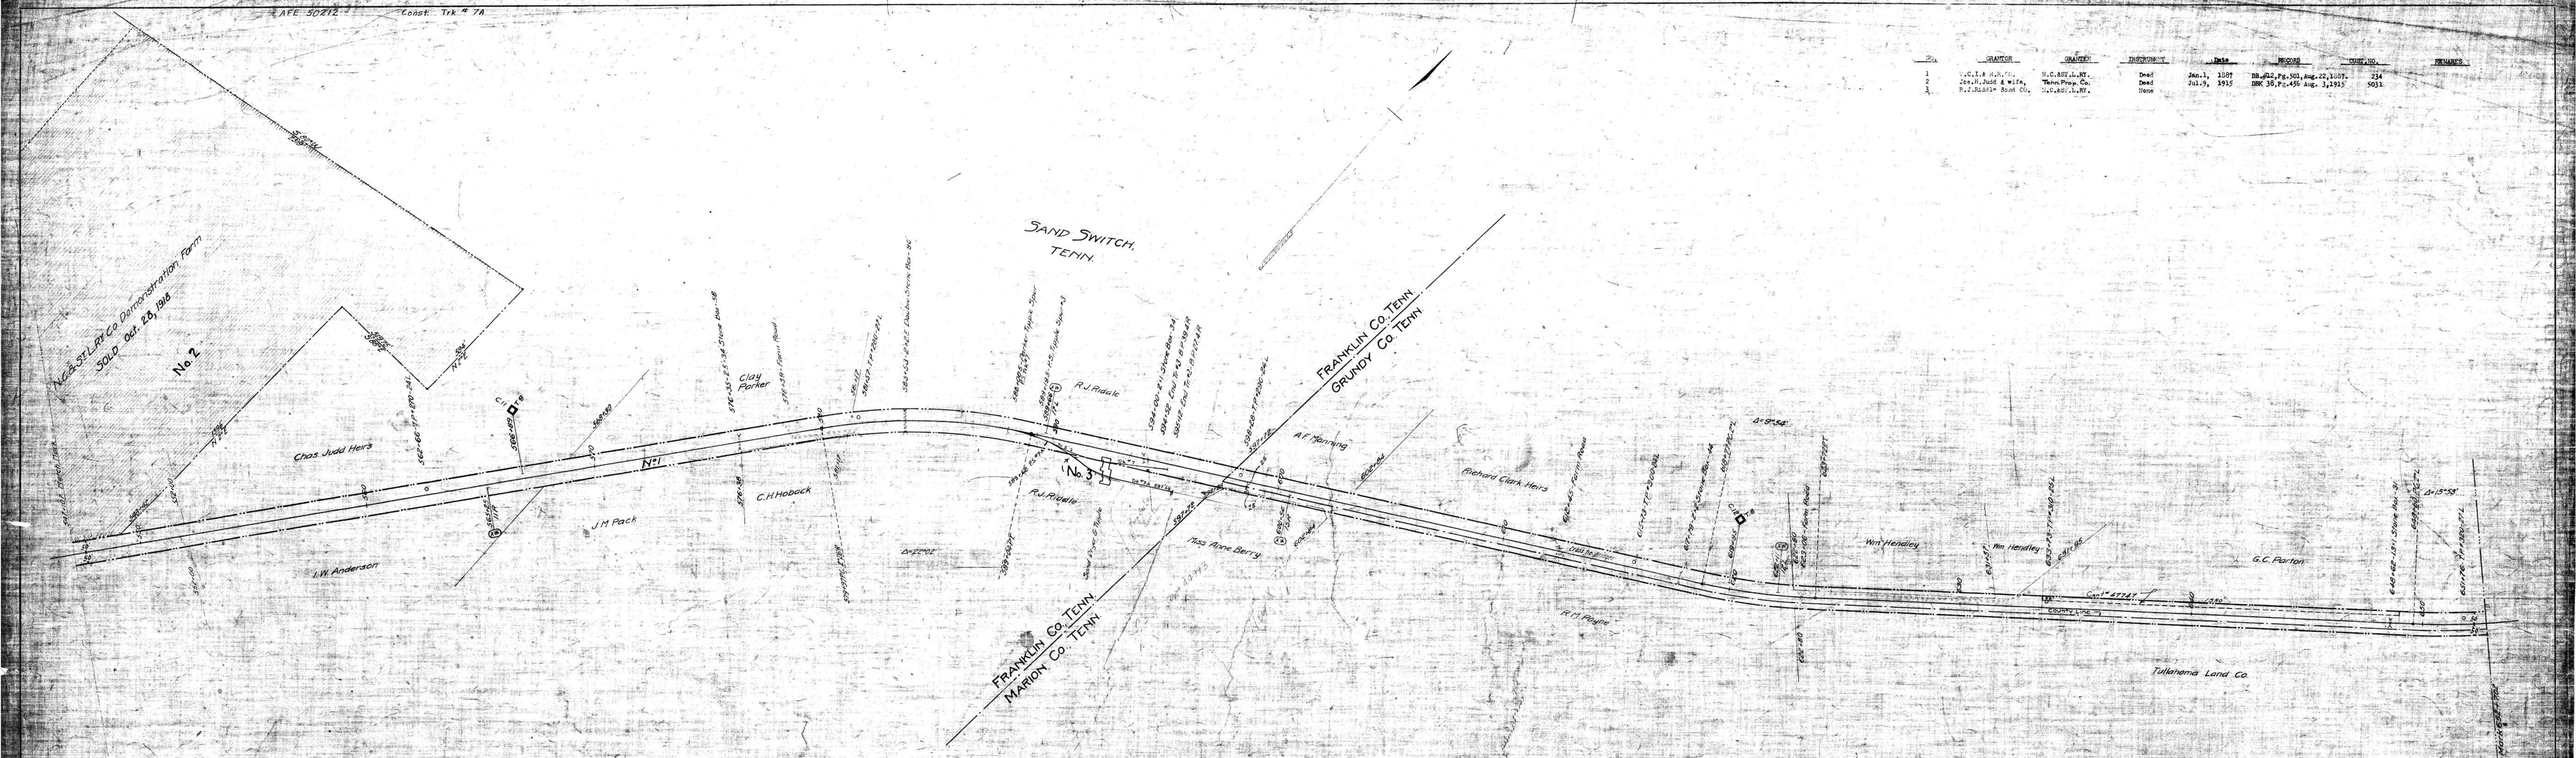

Cont. 44285 - 2-26-58 Sewanee Silica Co. - Lease "525" Trk #7 - from Wedron Silica Co 12-31-60
" 44993 - 8-10-58 " - Const & Maintenance of Trk forming out of Trk #7 - from to Wedron Silica Co 12-31-60
" 47747 - 11-30-61 Kelly Earthen - AAAR Inc. Pkg. Co.

RIGHT-OF-WAY AND TRACK MAP

NASHVILLE, CHATTANOOGA AND ST. LOUIS RY.

TRACY CITY BRANCH

STATION 54+ 10.7 TO STATION 69+ 70.

SCALE, 1 IN. 200 FT. JUNE 30, 1916

(Sheet No 6 of 13 sheets) Tracy City Branch from survey Sand Switch Tennessee station 0+00 to 100+

OFFICE OF CHIEF ENGINEER
NASHVILLE, TENN.

031-001

M.P. 108 to 126

FRANKLIN, GRUNDY & MARION Co's, TENN.