NO.	GRANTOR	GRANTEE	INSTRUMENT	DATE	RECORD	DOCK. NO.	REMARKS
1	T.C.I.& R.R.Co.	N.C.& St.L.Ry.	Agreement	Oct. 1907	Office of Secy.	221	

The following schedule shows disposition of Ramsey Tract of Land:

N.J.Thomas & wife,	J.W.Thomas, Agt.	Deed	May 30, 1893	DBk,W.PG 456-June 3,1893	
J.W.Thomas,Agt.	T.C.I.& R.R.Co.	Deed	Dec. 5, 1901	DBk,W.PG.545-Dec.23,1901	253

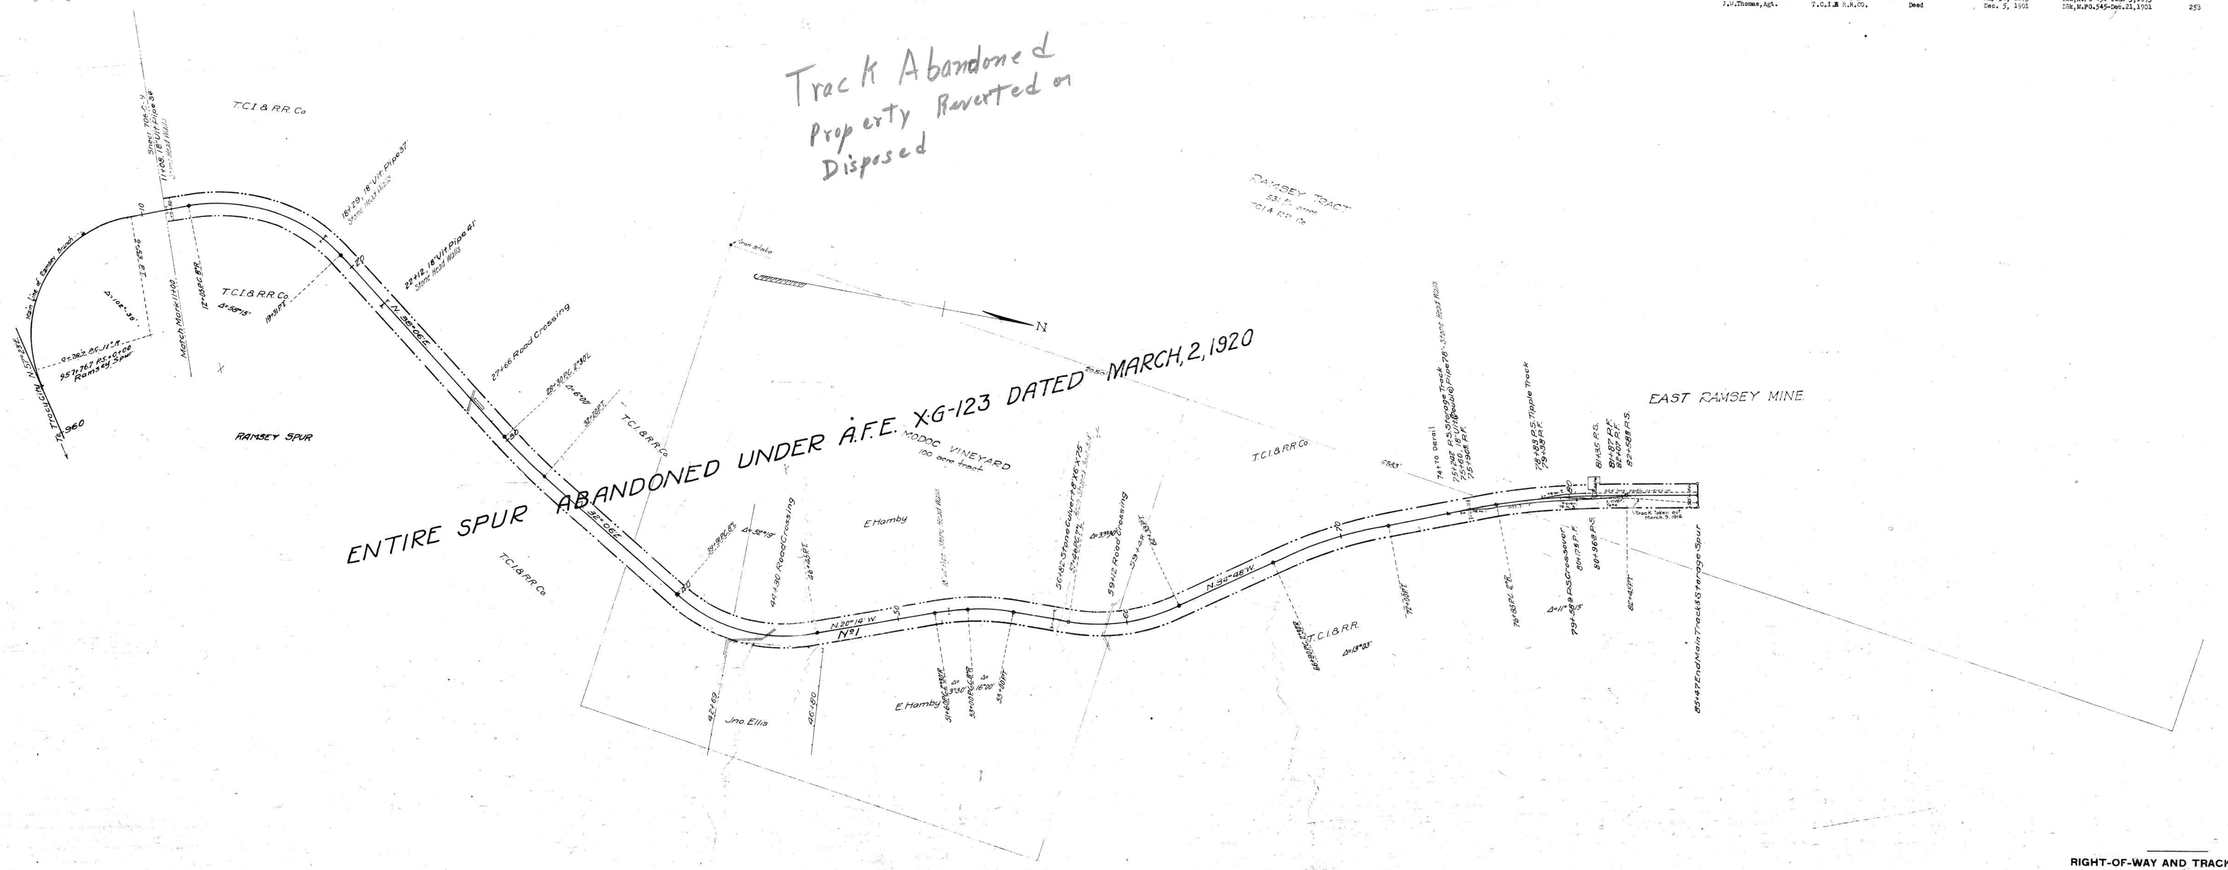

RIGHT-OF-WAY AND TRACK MAP

NASHVILLE, CHATTANOOGA AND ST. LOUIS RY.

TRACY CITY BRANCH

STATION 11+00 TO STATION 85+47

SCALE, 1 IN. - 200 FT. JUNE 30, 1916

Sheet No. 12 of 23 sheets of Tracy City Branch from survey station 11+00 to survey station 85+47

Valuation Engineer

OFFICE OF CHIEF ENGINEER
NASHVILLE, TENN.

031-001F

706-C-94

GRUNDY CO. TENN.

RAMSEY SPUR

EAST RAMSEY MINE