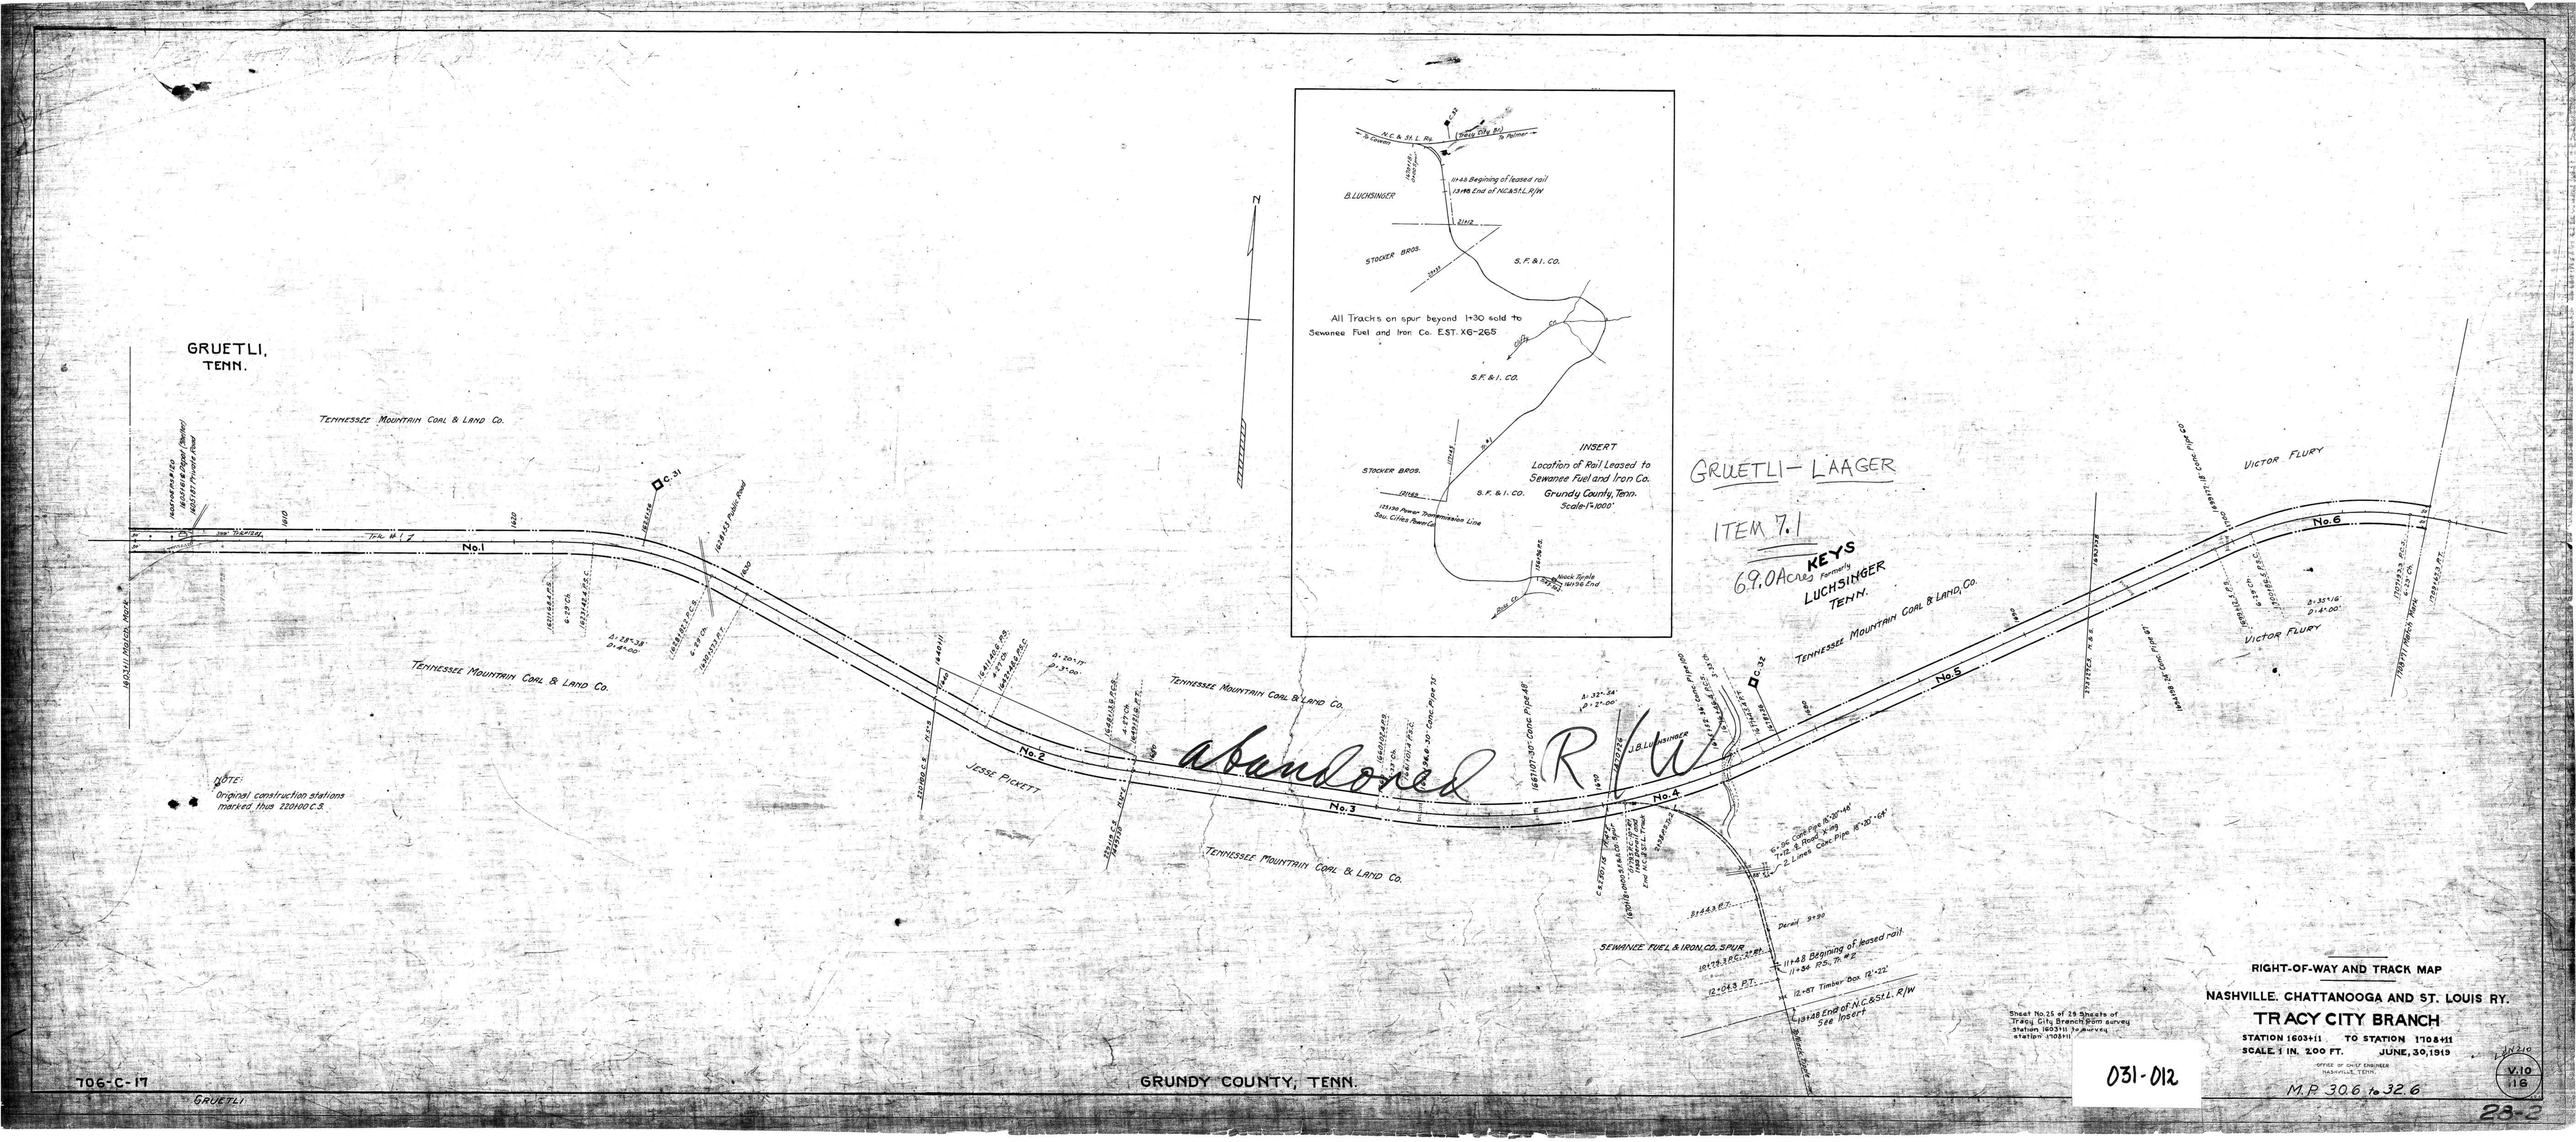
GRUETLI, TENN.
TENNESSEE MOUNTAIN COAL & LAND CO.
No.1
No.2
No.3
No.4
No.5
No.6
JESSE PICKETT
J.B. LUCHSINGER
VICTOR FLURY
SEWANEE FUEL & IRON CO. SPUR
NOTE: Original construction stations marked thus 220+00 C.S.
abandoned R/W
GRUETLI - LAAGER
ITEM 7.1
69.0 Acres
KEYS
Formerly
LUCHSINGER
TENN.
B. LUCHSINGER
STOCKER BROS.
S.F. & I. CO.
All Tracks on spur beyond 1+30 sold to Sewanee Fuel and Iron Co. E.ST. XG-265
INSERT
Location of Rail Leased to Sewanee Fuel and Iron Co.
Grundy County, Tenn.
Scale-1"=1000'
GRUNDY COUNTY, TENN.
706-C-17
GRUETLI
RIGHT-OF-WAY AND TRACK MAP
NASHVILLE, CHATTANOOGA AND ST. LOUIS RY.
TRACY CITY BRANCH
STATION 1603+11 TO STATION 1708+11
SCALE 1 IN. 200 FT. JUNE, 30, 1919
OFFICE OF CHIEF ENGINEER NASHVILLE, TENN.
M.P. 30.6 to 32.6
031-012
V.10
16
28-2