HAMBLEN COUNTY, TENN.

MORRISTOWN, TENN.

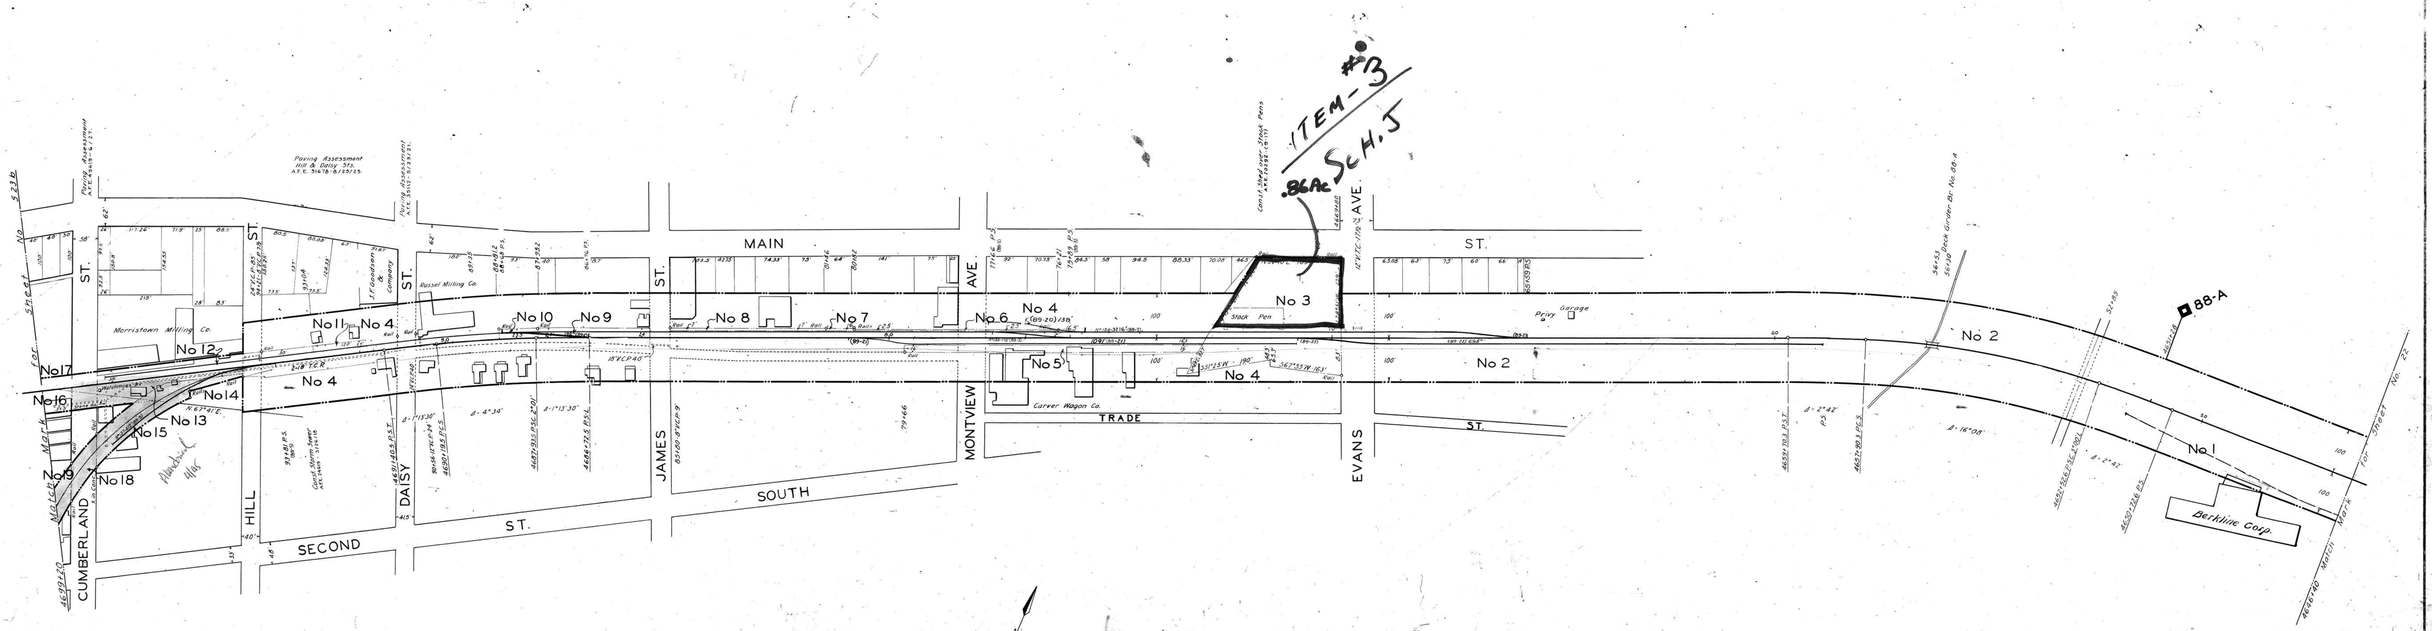

Note:- ℄ of Main Line is dividing line between Parcels 9,10,11 and 12, and 4; 12 and 13

THIS MAP WAS NOT PREPARED OR INTENDED FOR USE AS A REAL ESTATE TITLE MAP. THE RAILWAY COMPANY DOES NOT REPRESENT OR SUGGEST THAT THE PROPERTY LINES AND RIGHT-OF-WAY LINES SHOWN ON THE MAP ARE ACCURATE, OR THAT ANY OTHER INFORMATION ON THE MAP IS CORRECT. THE COMPANY DOES NOT REPRESENT THAT IT HAS CHECKED THIS MAP FOR ACCURACY.

032-006

TRACK NUMBERS REFER TO I.C.C. LIST NUMBERS

STATION MAP

SOUTHERN RAILWAY COMPANY

Operated by the

SOUTHERN RAILWAY COMPANY

KNOXVILLE DIVISION

STATION 4646+40 TO STATION 4699+20

SCALE: 1 IN. = 100 FT. DECEMBER 31, 1927

Office of Chief Engineer
Washington, D. C.

STATIONING REFERS TO I.C.C. INVENTORY CHAINAGE = 1016

V-57
S-23a