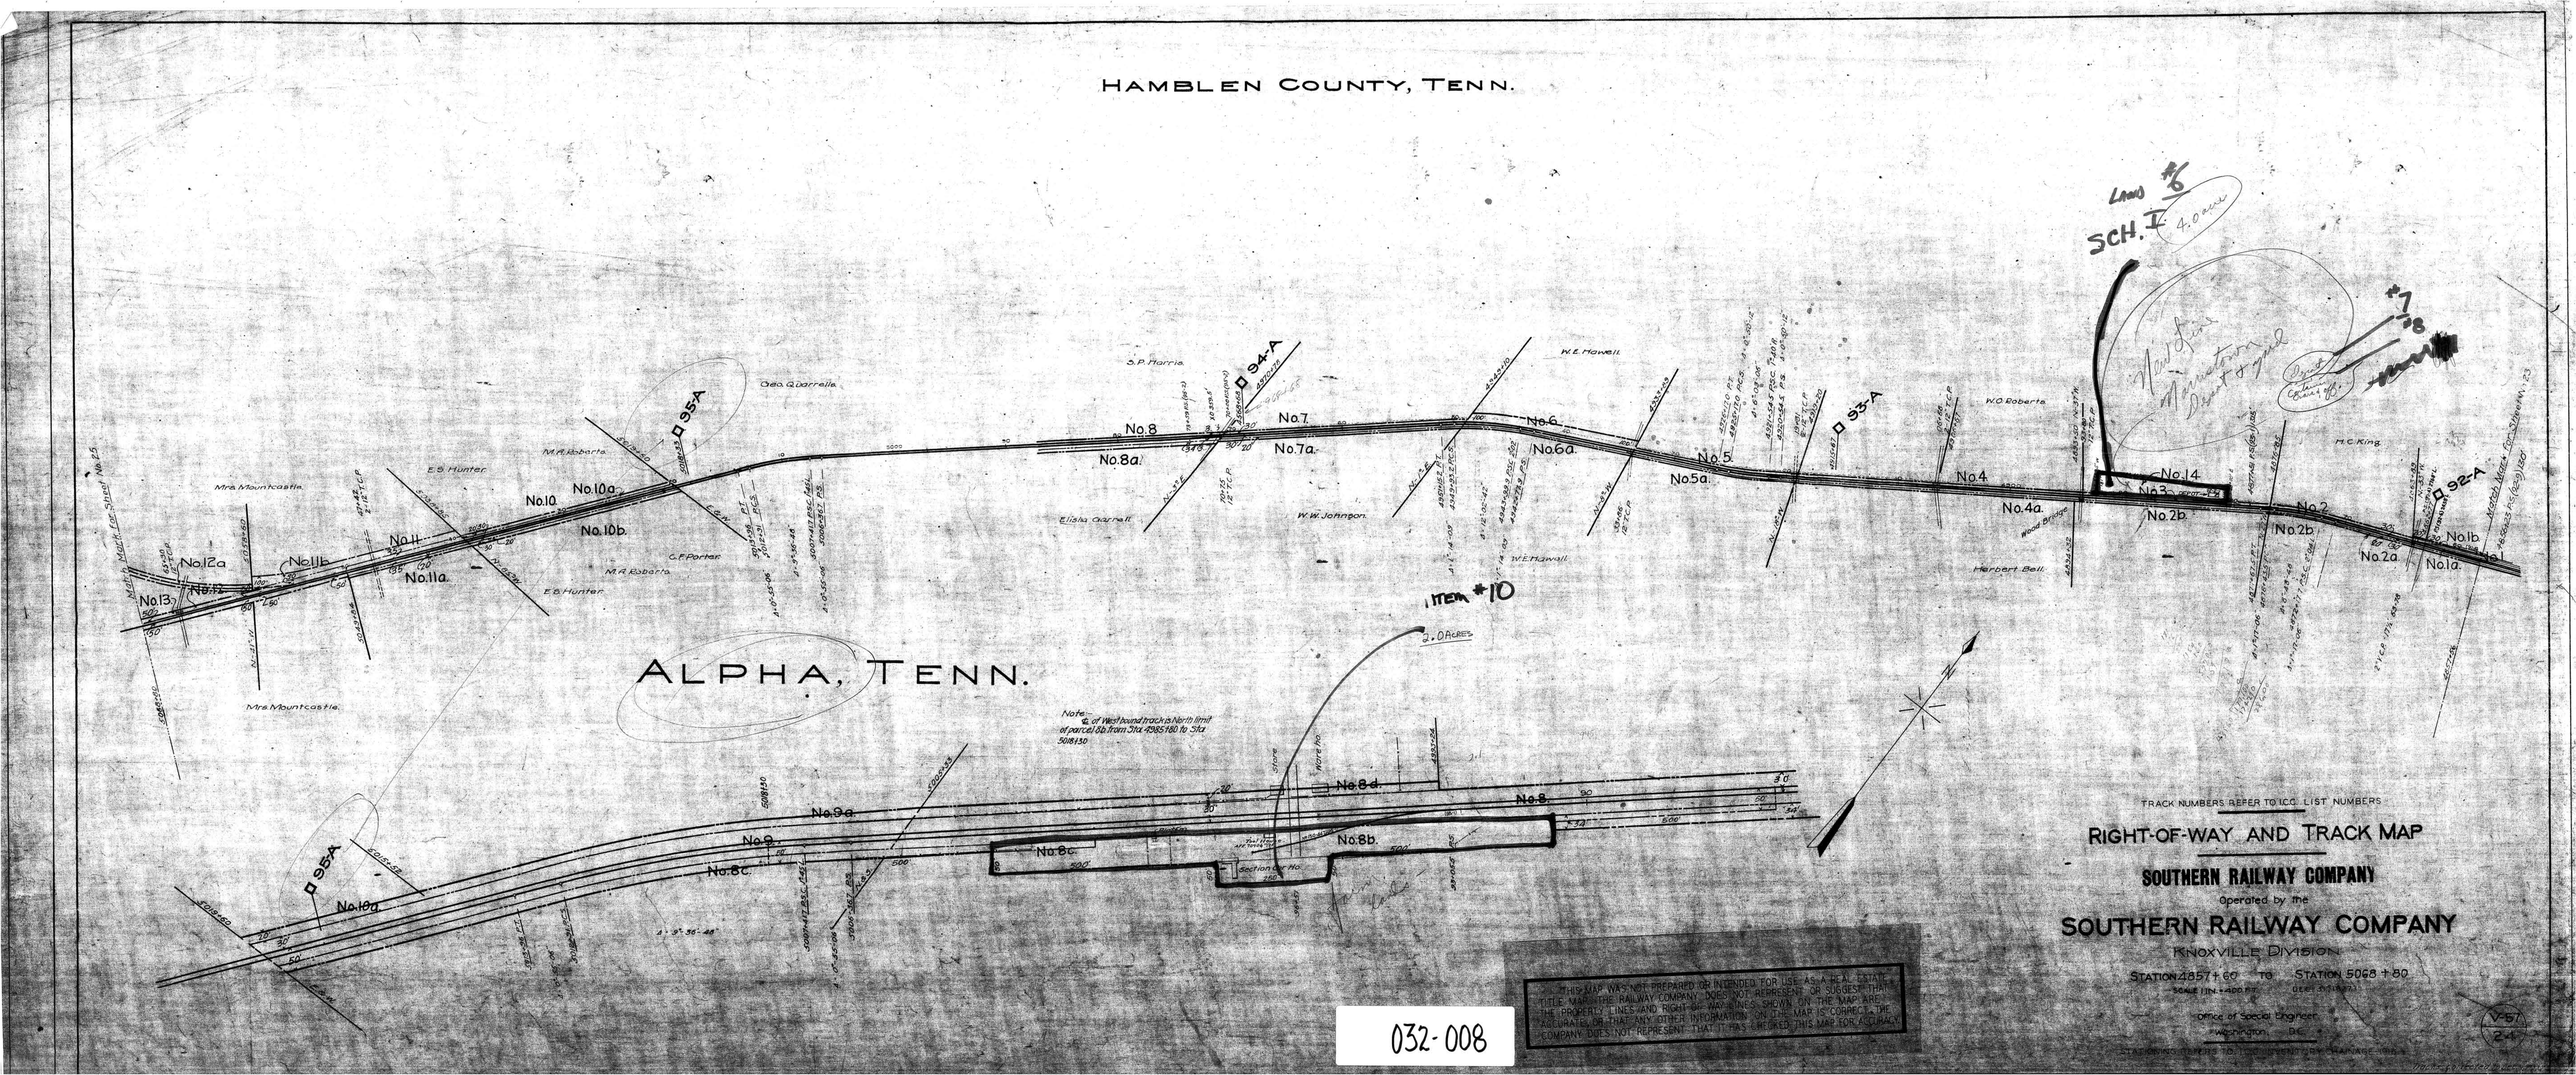
HAMBLEN COUNTY, TENN.
ALPHA, TENN.
Land #6
SCH. I
4.0 acres
#7
#8
New Line
Morristown
Desert & Grid
Item #10
2.0 Acres
Note: ℄ of West bound track is North limit of parcel 8b from Sta. 4985+80 to Sta. 5018+30
No.1
No.1a
No.1b
No.2
No.2a
No.2b
No.3
No.4
No.4a
No.5
No.5a
No.6
No.6a
No.7
No.7a
No.8
No.8a
No.8b
No.8c
No.8d
No.9
No.9a
No.10
No.10a
No.10b
No.11
No.11a
No.11b
No.12
No.12a
No.13
No.14
95-A
94-A
93-A
92-A
Mrs. Mountcastle
E.S. Hunter
M.A. Roberts
C.F. Porter
Geo. Quarrelle
S.P. Harris
W.E. Howell
W.W. Johnson
Elisha Garrell
W.O. Roberts
Herbert Bell
H.C. King
Wood Bridge
Section Cor. No.
TRACK NUMBERS REFER TO I.C.C. LIST NUMBERS
RIGHT-OF-WAY AND TRACK MAP
SOUTHERN RAILWAY COMPANY
Operated by the
SOUTHERN RAILWAY COMPANY
KNOXVILLE DIVISION
STATION 4857+60 TO STATION 5068+80
Office of Special Engineer
Washington, D.C.
THIS MAP WAS NOT PREPARED OR INTENDED FOR USE AS A REAL ESTATE TITLE MAP. THE RAILWAY COMPANY DOES NOT REPRESENT OR SUGGEST THAT THE PROPERTY LINES AND RIGHT-OF-WAY LINES SHOWN ON THE MAP ARE ACCURATE, OR THAT ANY OTHER INFORMATION ON THE MAP IS CORRECT. THE COMPANY DOES NOT REPRESENT THAT IT HAS CHECKED THIS MAP FOR ACCURACY.
032-008
V-57
24