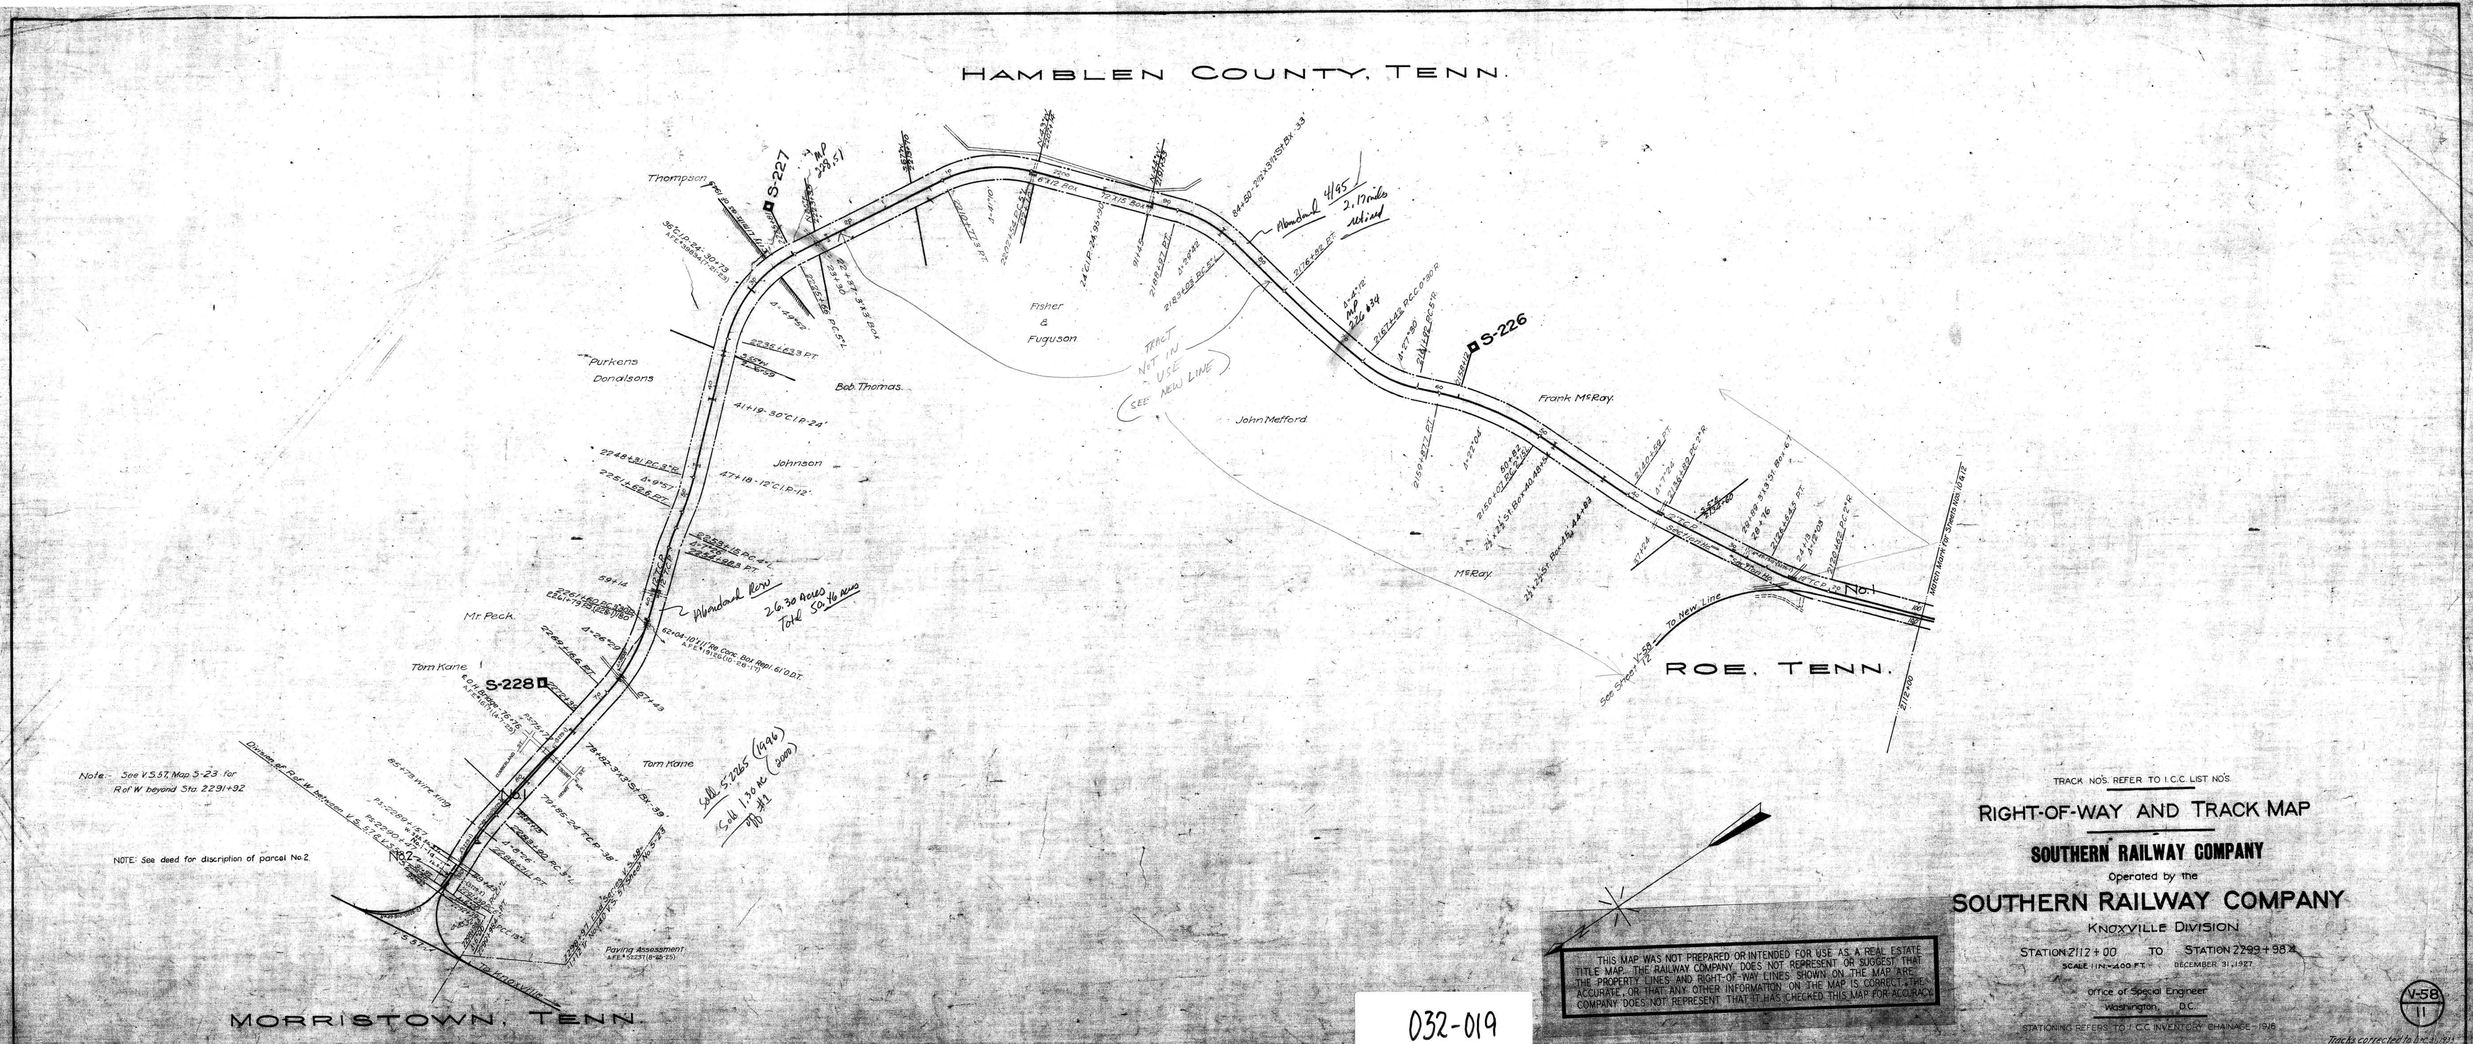
HAMBLEN COUNTY, TENN.
ROE, TENN.
MORRISTOWN, TENN.
Thompson
S-227
S-226
S-228
Purkens
Donalsons
Bob Thomas
Johnson
Fisher & Fuguson
John Mefford
Frank McRay
McRay
Mr Peck
Tom Kane
Tom Kane
No.1
No.2
Abandoned 4/95 2.17 miles retired
TRACT NOT IN USE (SEE NEW LINE)
Abandoned Row 26.30 Acres Total 50.46 Acres
Sold 5.2265 (1996)
Sold 1.30 Ac (2000)
Off #1
Division of R of W between V.S. 57 & V.S. 58
Note:- See V.S. 57, Map S-23 for R of W beyond Sta. 2291+92
NOTE: See deed for discription of parcel No.2
Paving Assessment
To Knoxville
To New Line
See Sheet V-58
Match Mark for Sheets No. 10 & 12
TRACK NO'S. REFER TO I.C.C. LIST NO'S.
RIGHT-OF-WAY AND TRACK MAP
SOUTHERN RAILWAY COMPANY
Operated by the
SOUTHERN RAILWAY COMPANY
KNOXVILLE DIVISION
STATION 2112+00 TO STATION 2299+98.4
SCALE 1 IN.=400 FT.
DECEMBER 31, 1927
Office of Special Engineer
Washington, D.C.
STATIONING REFERS TO I.C.C. INVENTORY CHAINAGE - 1916
V-58
11
THIS MAP WAS NOT PREPARED OR INTENDED FOR USE AS A REAL ESTATE TITLE MAP. THE RAILWAY COMPANY DOES NOT REPRESENT OR SUGGEST THAT THE PROPERTY LINES AND RIGHT-OF-WAY LINES SHOWN ON THE MAP ARE ACCURATE, OR THAT ANY OTHER INFORMATION ON THE MAP IS CORRECT. THE COMPANY DOES NOT REPRESENT THAT IT HAS CHECKED THIS MAP FOR ACCURACY.
032-019