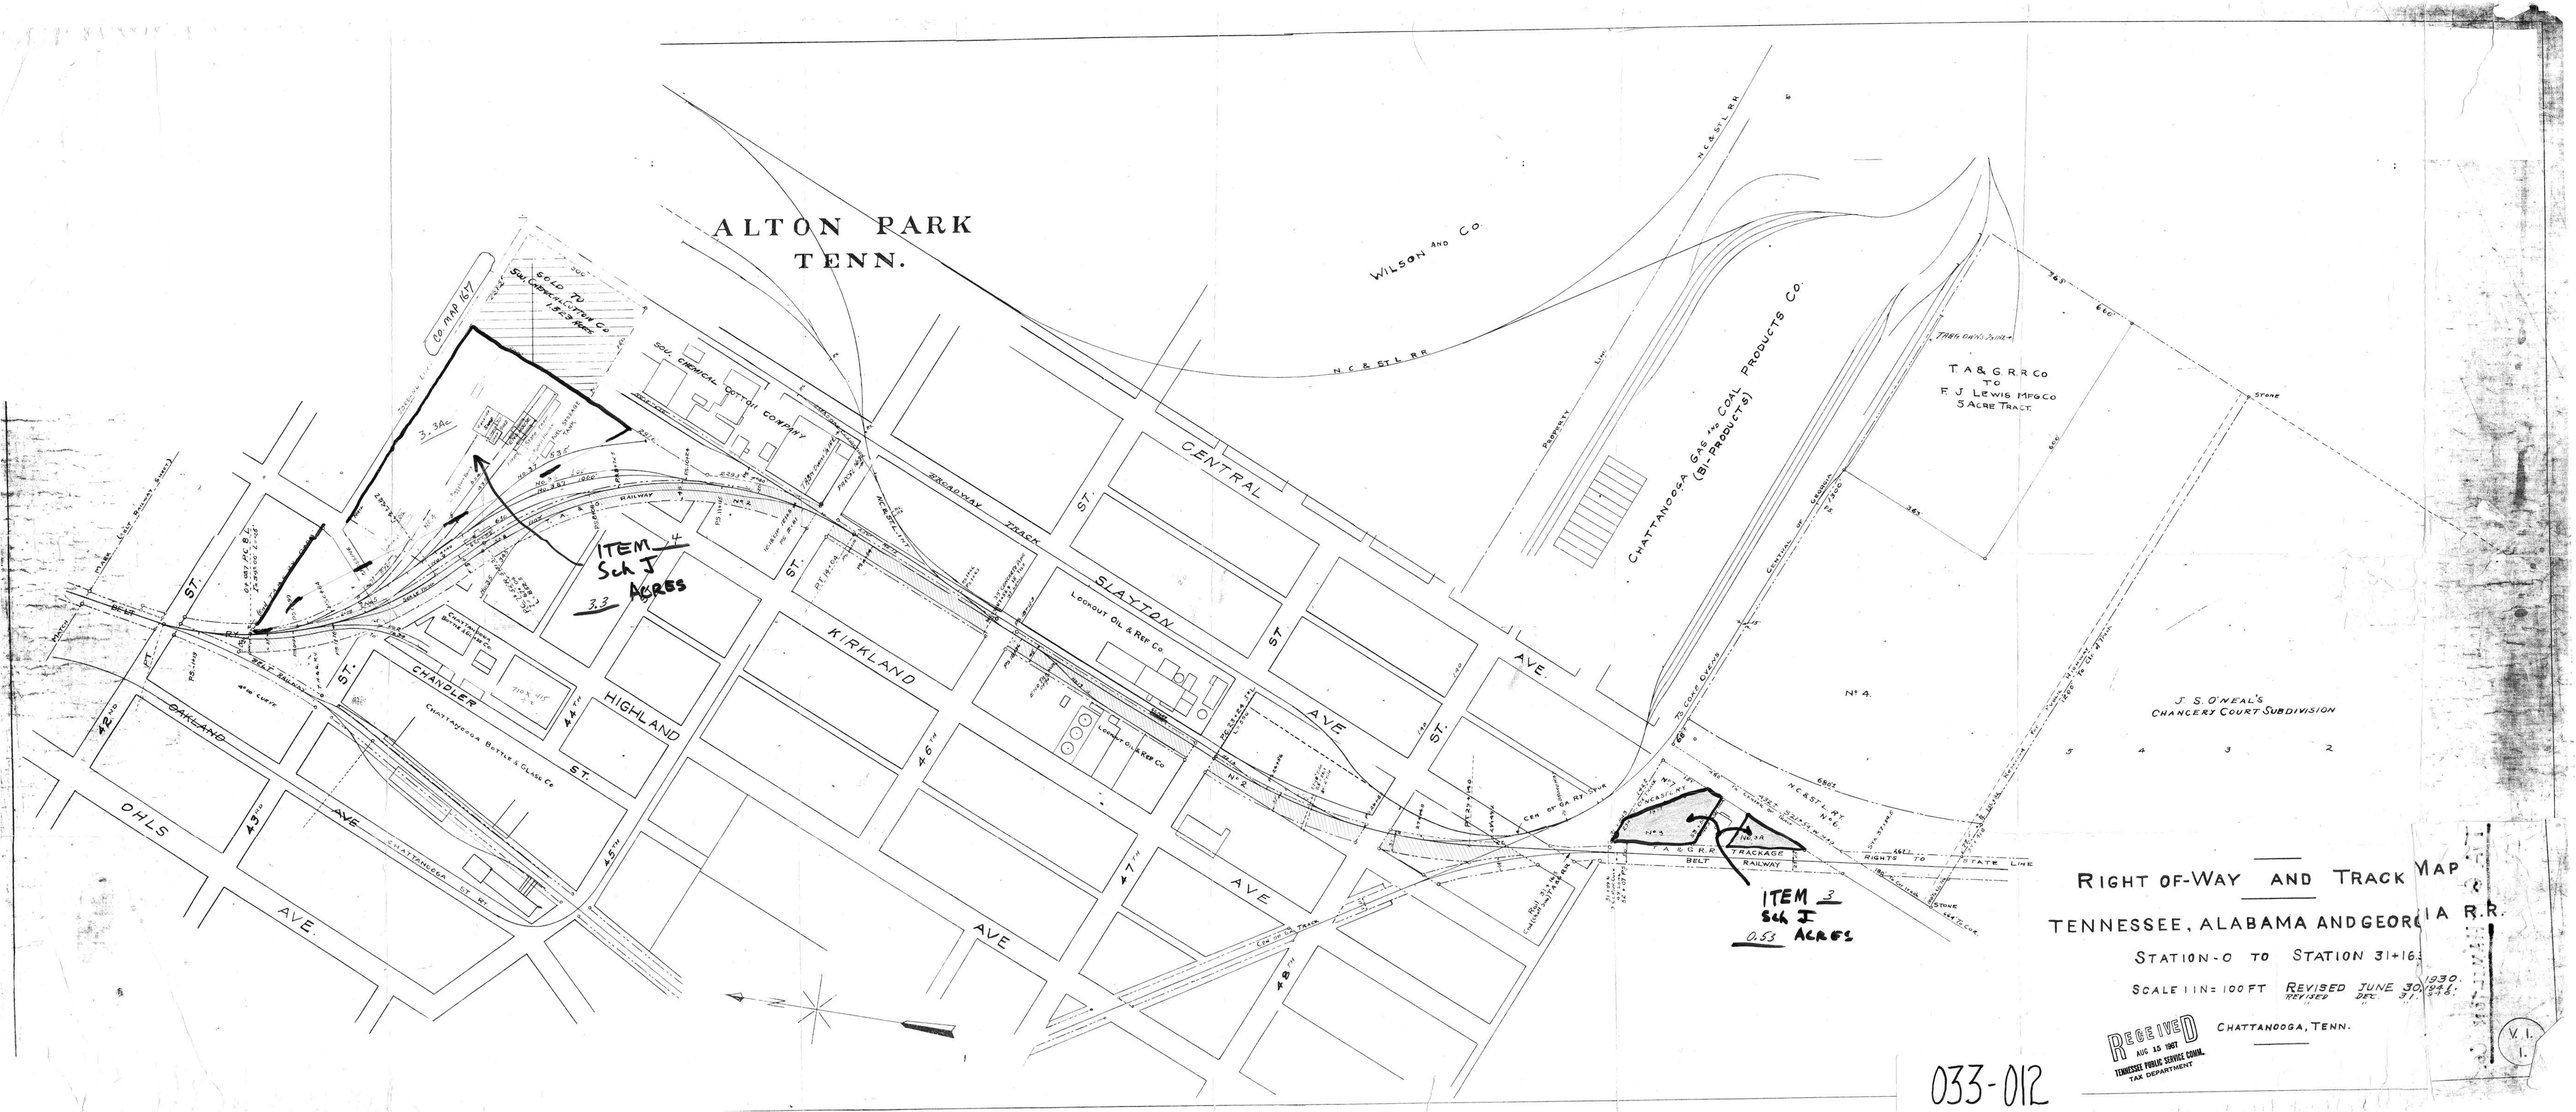
ALTON PARK
TENN.
WILSON AND CO.
N C & ST L RR
CHATTANOOGA GAS AND COAL PRODUCTS CO.
(BI-PRODUCTS)
T A & G R R CO
TO
F J LEWIS MFG CO
5 ACRE TRACT
SOLD TO
SOU. CHEMICAL COTTON CO
1.523 ACRES
SOU. CHEMICAL COTTON COMPANY
CO. MAP 1617
3.3 Ac
ITEM 4
Sch J
3.3 ACRES
CENTRAL
AVE.
SLAYTON
ST
KIRKLAND
AVE
HIGHLAND
ST.
CHANDLER
ST.
OAKLAND
AVE
OHLS
AVE.
LOOKOUT OIL & REF CO.
BROADWAY TRACK
CHATTANOOGA BOTTLE & GLASS CO
CHATTANOOGA ST RY
T A & G R R TRACKAGE
BELT RAILWAY
RIGHTS TO STATE LINE
ITEM 3
Sch J
0.53 ACRES
J. S. O'NEAL'S
CHANCERY COURT SUBDIVISION
Nº 4
Nº 2
Nº 3
Nº 3A
Nº 6
42ND
43RD
44TH
45TH
46TH
47TH
48TH
RIGHT OF-WAY AND TRACK MAP
TENNESSEE, ALABAMA AND GEORGIA R.R.
STATION-0 TO STATION 31+16.
SCALE 1 IN = 100 FT
REVISED JUNE 30, 1930.
REVISED DEC. 31, 1941.
CHATTANOOGA, TENN.
RECEIVED
AUG 15 1967
TENNESSEE PUBLIC SERVICE COMM.
TAX DEPARTMENT
V. I.
1.
033-012