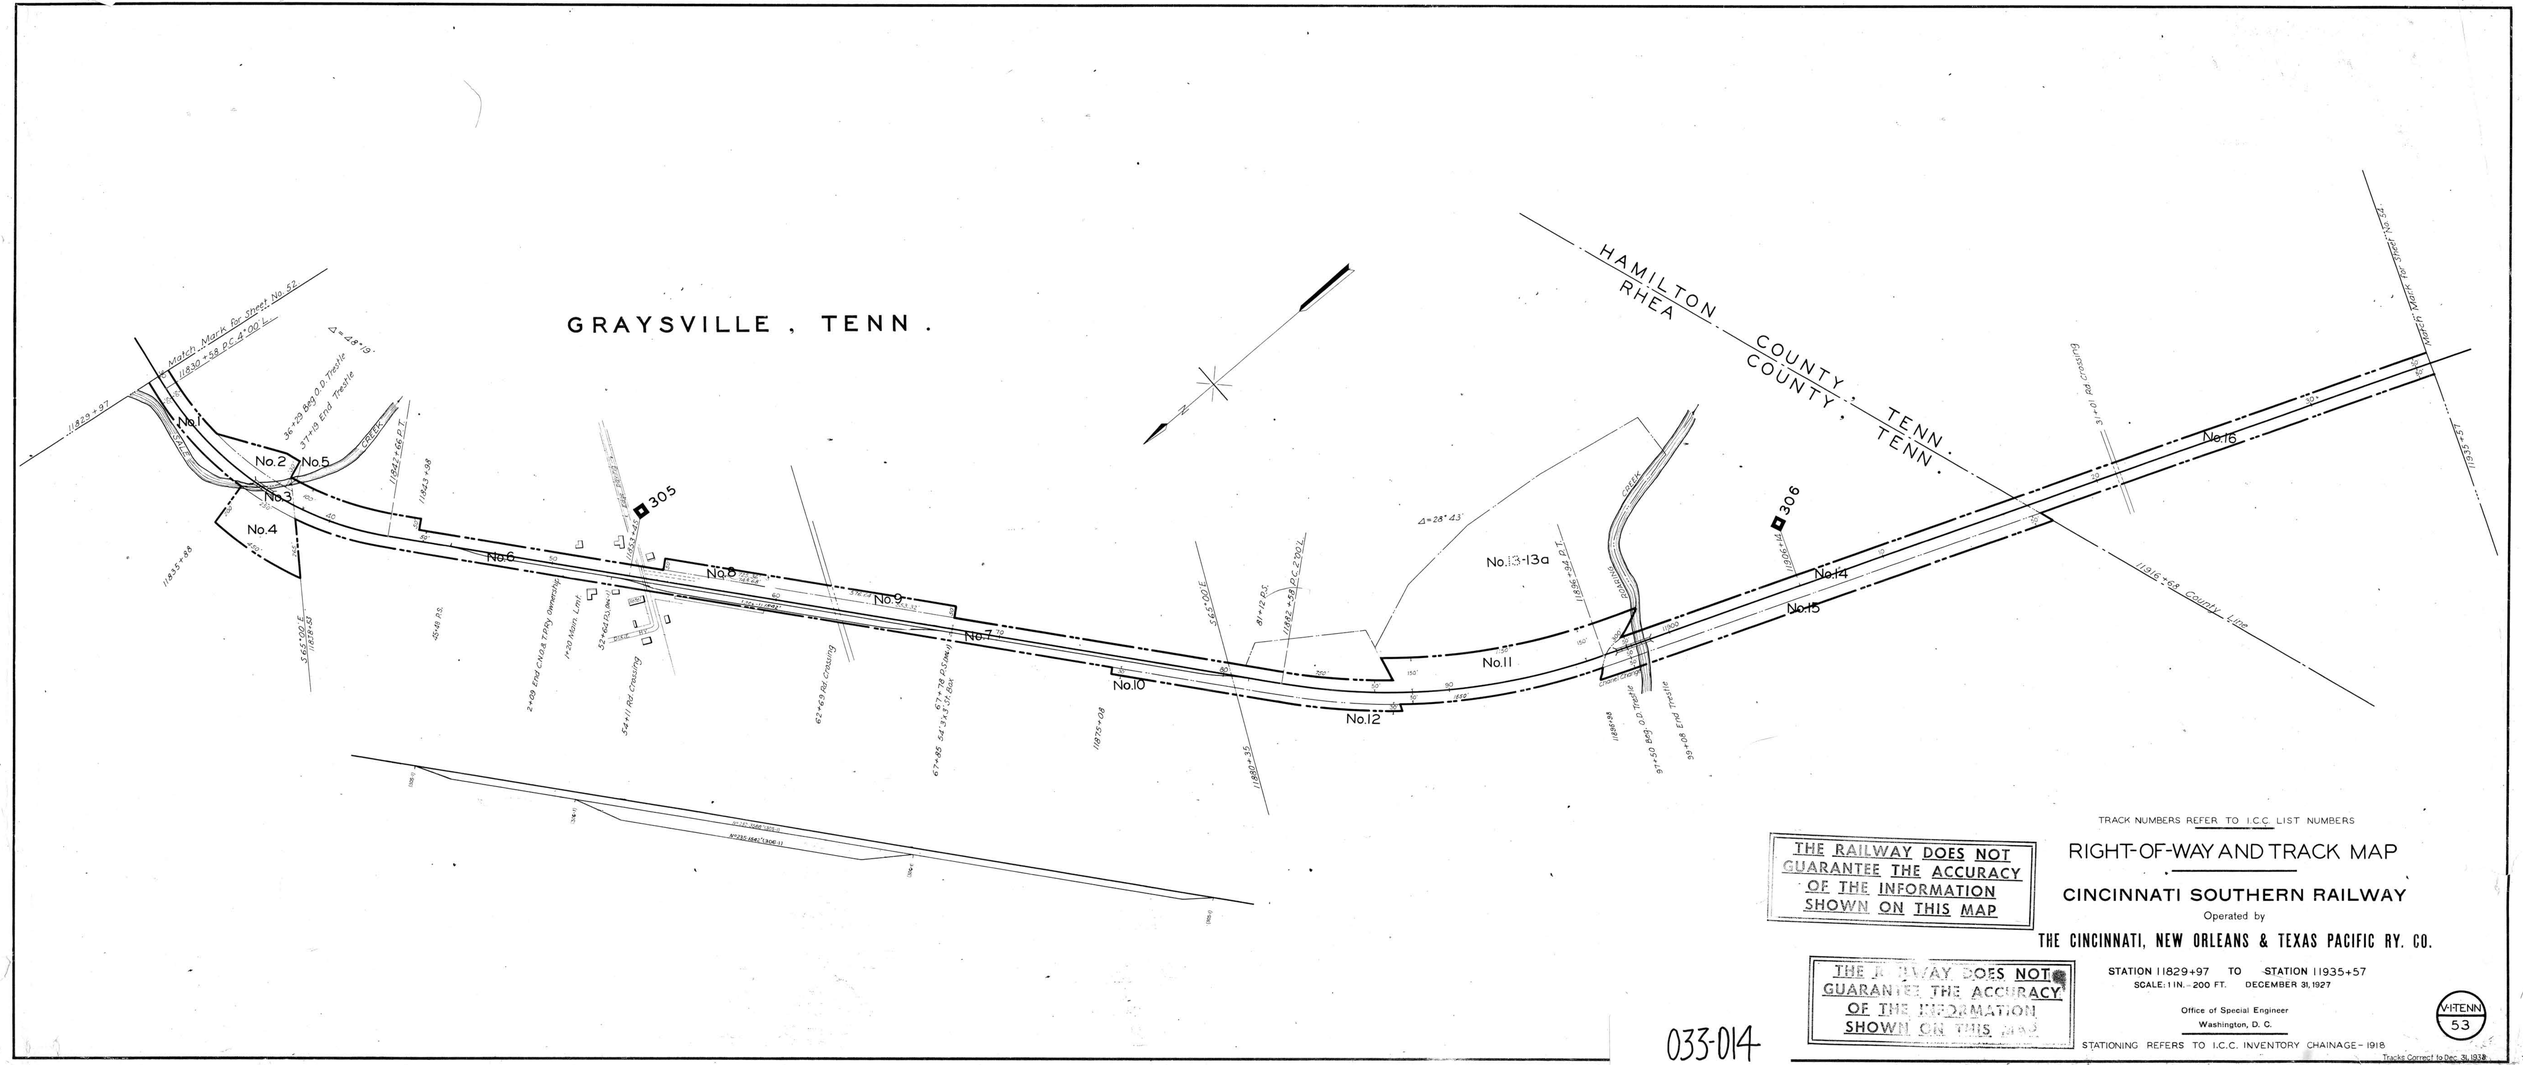

TRACK NUMBERS REFER TO I.C.C. LIST NUMBERS

THE RAILWAY DOES NOT GUARANTEE THE ACCURACY OF THE INFORMATION SHOWN ON THIS MAP

RIGHT-OF-WAY AND TRACK MAP

CINCINNATI SOUTHERN RAILWAY

Operated by

THE CINCINNATI, NEW ORLEANS & TEXAS PACIFIC RY. CO.

THE RAILWAY DOES NOT GUARANTEE THE ACCURACY OF THE INFORMATION SHOWN ON THIS MAP

STATION 11829+97 TO STATION 11935+57

SCALE: 1 IN. = 200 FT. DECEMBER 31, 1927

Office of Special Engineer

Washington, D. C.

STATIONING REFERS TO I.C.C. INVENTORY CHAINAGE - 1918

Tracks Correct to Dec. 31, 1938

VI-TENN 53

033-014