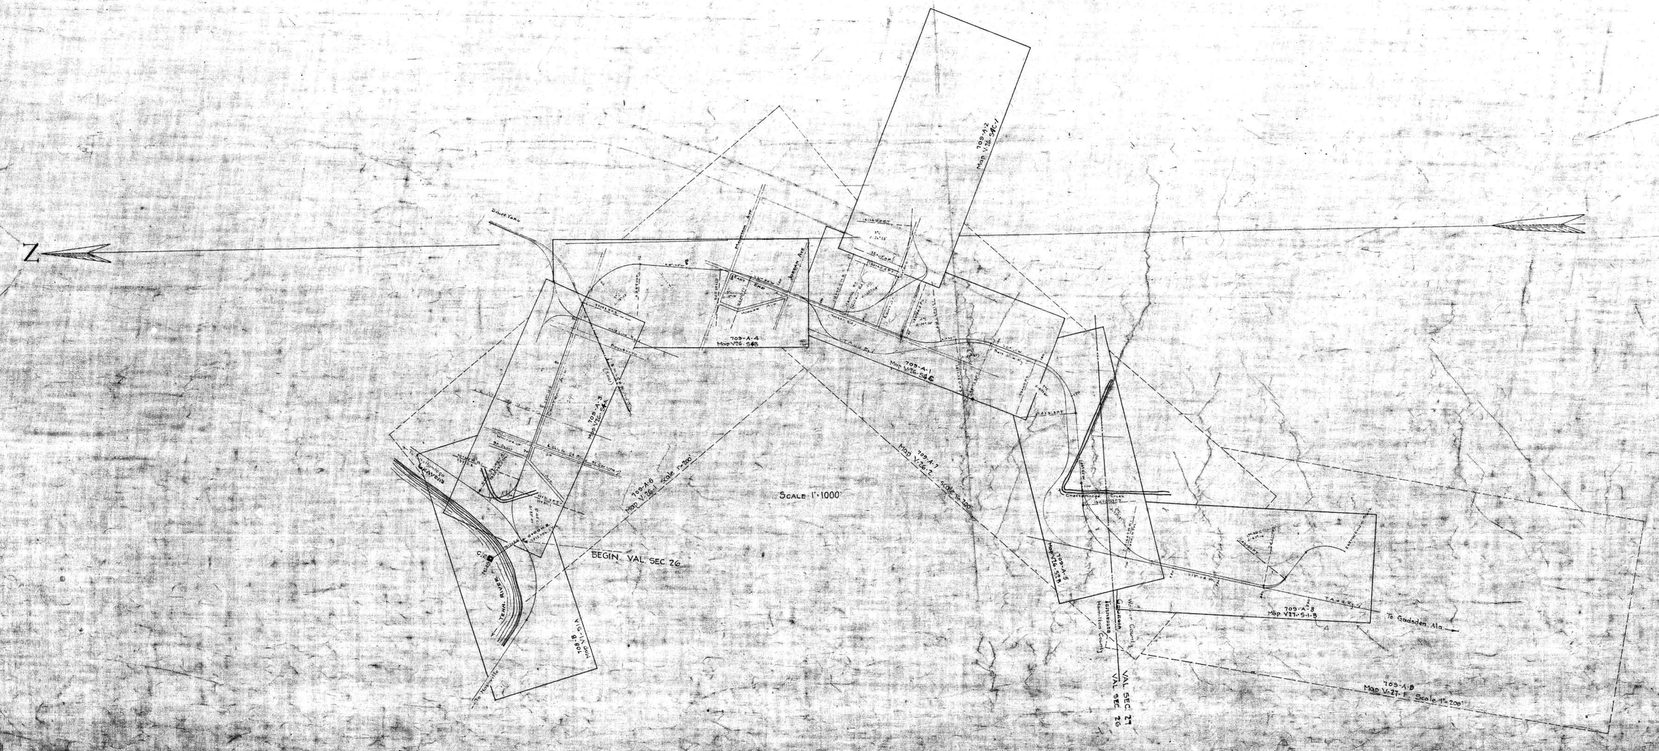

HAMILTON COUNTY, TENN. 4th CIVIL DISTRICT.

State of Tennessee,
County of Davidson.

I, the undersigned officer of The Nashville, Chattanooga & St Louis Railway, do hereby certify that this is a correct map in a series of 8 sheets of said railway from survey station 0+00 to survey station 200+11 extensions to Alton Park and Woodburn, State of Tennessee prepared from records of said company

Chairman, Valuation Committee

Correct

Subscribed and sworn to before me this day 1916

Notary Public in and for the
County of Davidson
State of Tennessee My commission expires

Sheet No. 1 of 8 sheets
Extensions to Alton Park and
Woodburn Station 0+00 to 200+11

Chairman, Valuation Committee

INDEX MAP

NASHVILLE, CHATTANOOGA AND ST. LOUIS RY.

EXTENSIONS TO ALTON PARK AND WOODBURN

STATION 0+00 TO STATION 200+11

SCALE 1 IN = 1000 FT. JUNE 30, 1916

N-201
V.26
INDEX

033-020A