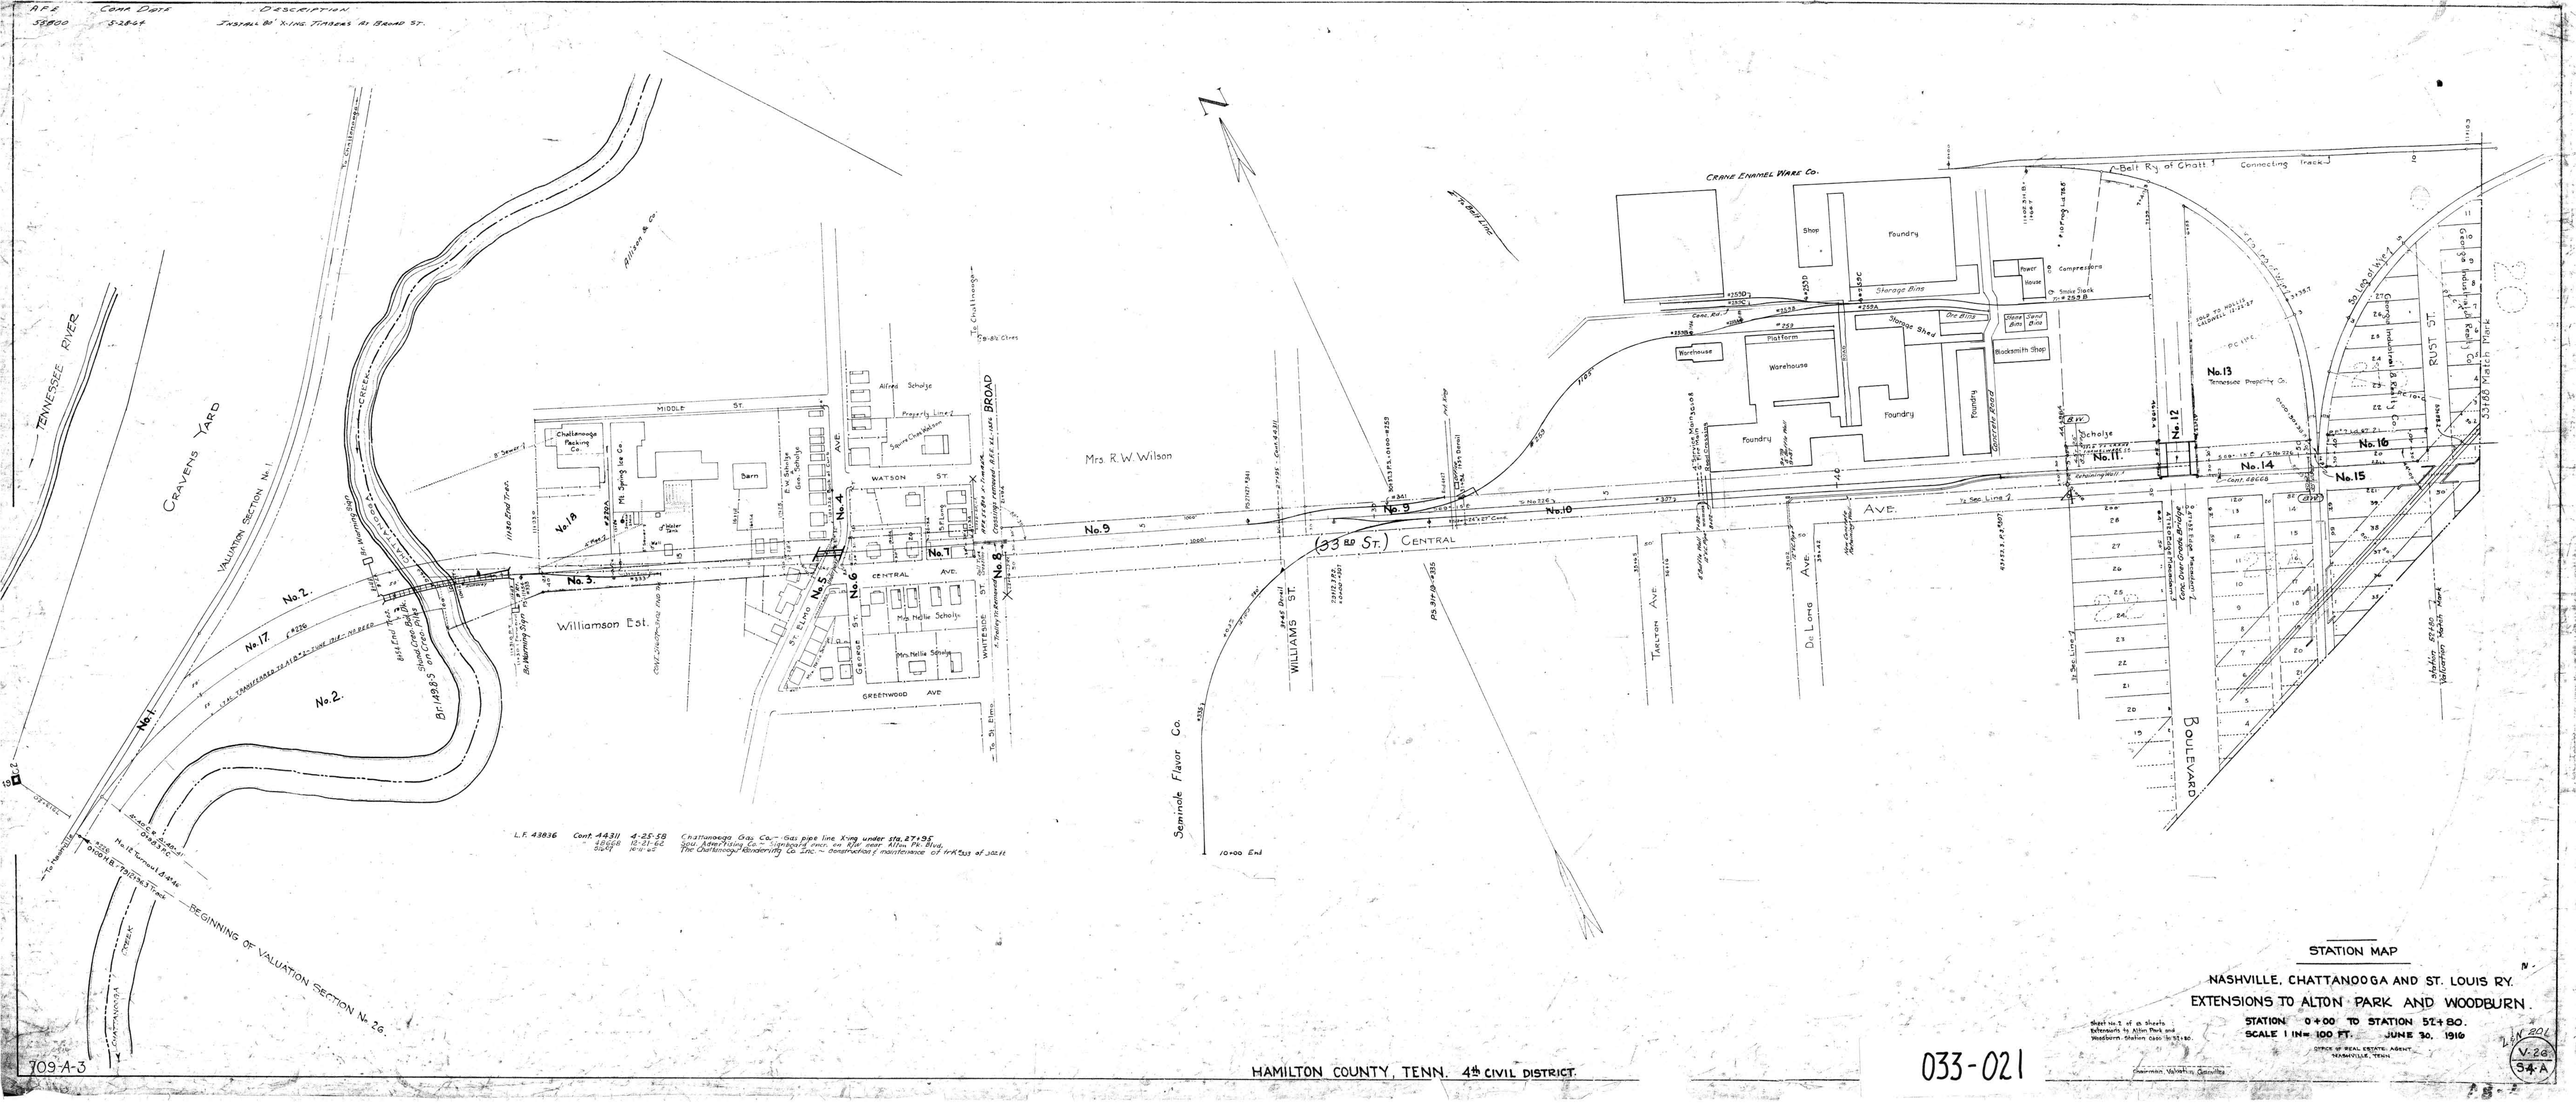

STATION MAP
NASHVILLE, CHATTANOOGA AND ST. LOUIS RY.
EXTENSIONS TO ALTON PARK AND WOODBURN.
STATION 0+00 TO STATION 52+80.
SCALE 1 IN= 100 FT. JUNE 30, 1916
OFFICE OF REAL ESTATE AGENT
NASHVILLE, TENN.
HAMILTON COUNTY, TENN. 4th CIVIL DISTRICT.
033-021
709-A-3
V-26
S4-A
TENNESSEE RIVER
CRAVENS YARD
VALUATION SECTION No. 1
BEGINNING OF VALUATION SECTION No. 26
Williamson Est.
Mrs. R. W. Wilson
Seminole Flavor Co.
CRANE ENAMEL WARE CO.
Belt Ry. of Chatt.
Connecting Track
Foundry
Shop
Warehouse
Platform
Storage Bins
Storage Shed
Blacksmith Shop
Power House
Compressors
Concrete Road
Scholze
Tennessee Property Co.
MIDDLE ST.
WATSON ST.
CENTRAL AVE.
GREENWOOD AVE.
WHITESIDE ST.
WILLIAMS ST.
TARLTON AVE.
De Long AVE.
BOULEVARD
RUST ST.
BROAD
(33RD ST.) CENTRAL AVE.
No. 1
No. 2
No. 3
No. 4
No. 5
No. 6
No. 7
No. 8
No. 9
No. 10
No. 11
No. 12
No. 13
No. 14
No. 15
No. 16
No. 17
No. 18