Nº	DATE	DESCRIPTION
1170	9-30-68	Ret. 1 r.k. 1-A & X-over #4

No.	GRANTOR	GRANTEE	INSTRUMENT	DATE	RECORD	CONS. NO.	REMARKS
1	W.T.Ginn	N.C.& St.L.Ry.	Deed	April 30,1910	DB SS-169-Dec.30,1910	1207	
2			None				See Note 1
3	W.T.Ginn	N.C.& St.L.Ry.	Deed	April 30,1910	DB SS-169-Dec.30,1910	1207	

NOTE 1- Charter width claimed under decisions of Tennessee Courts.

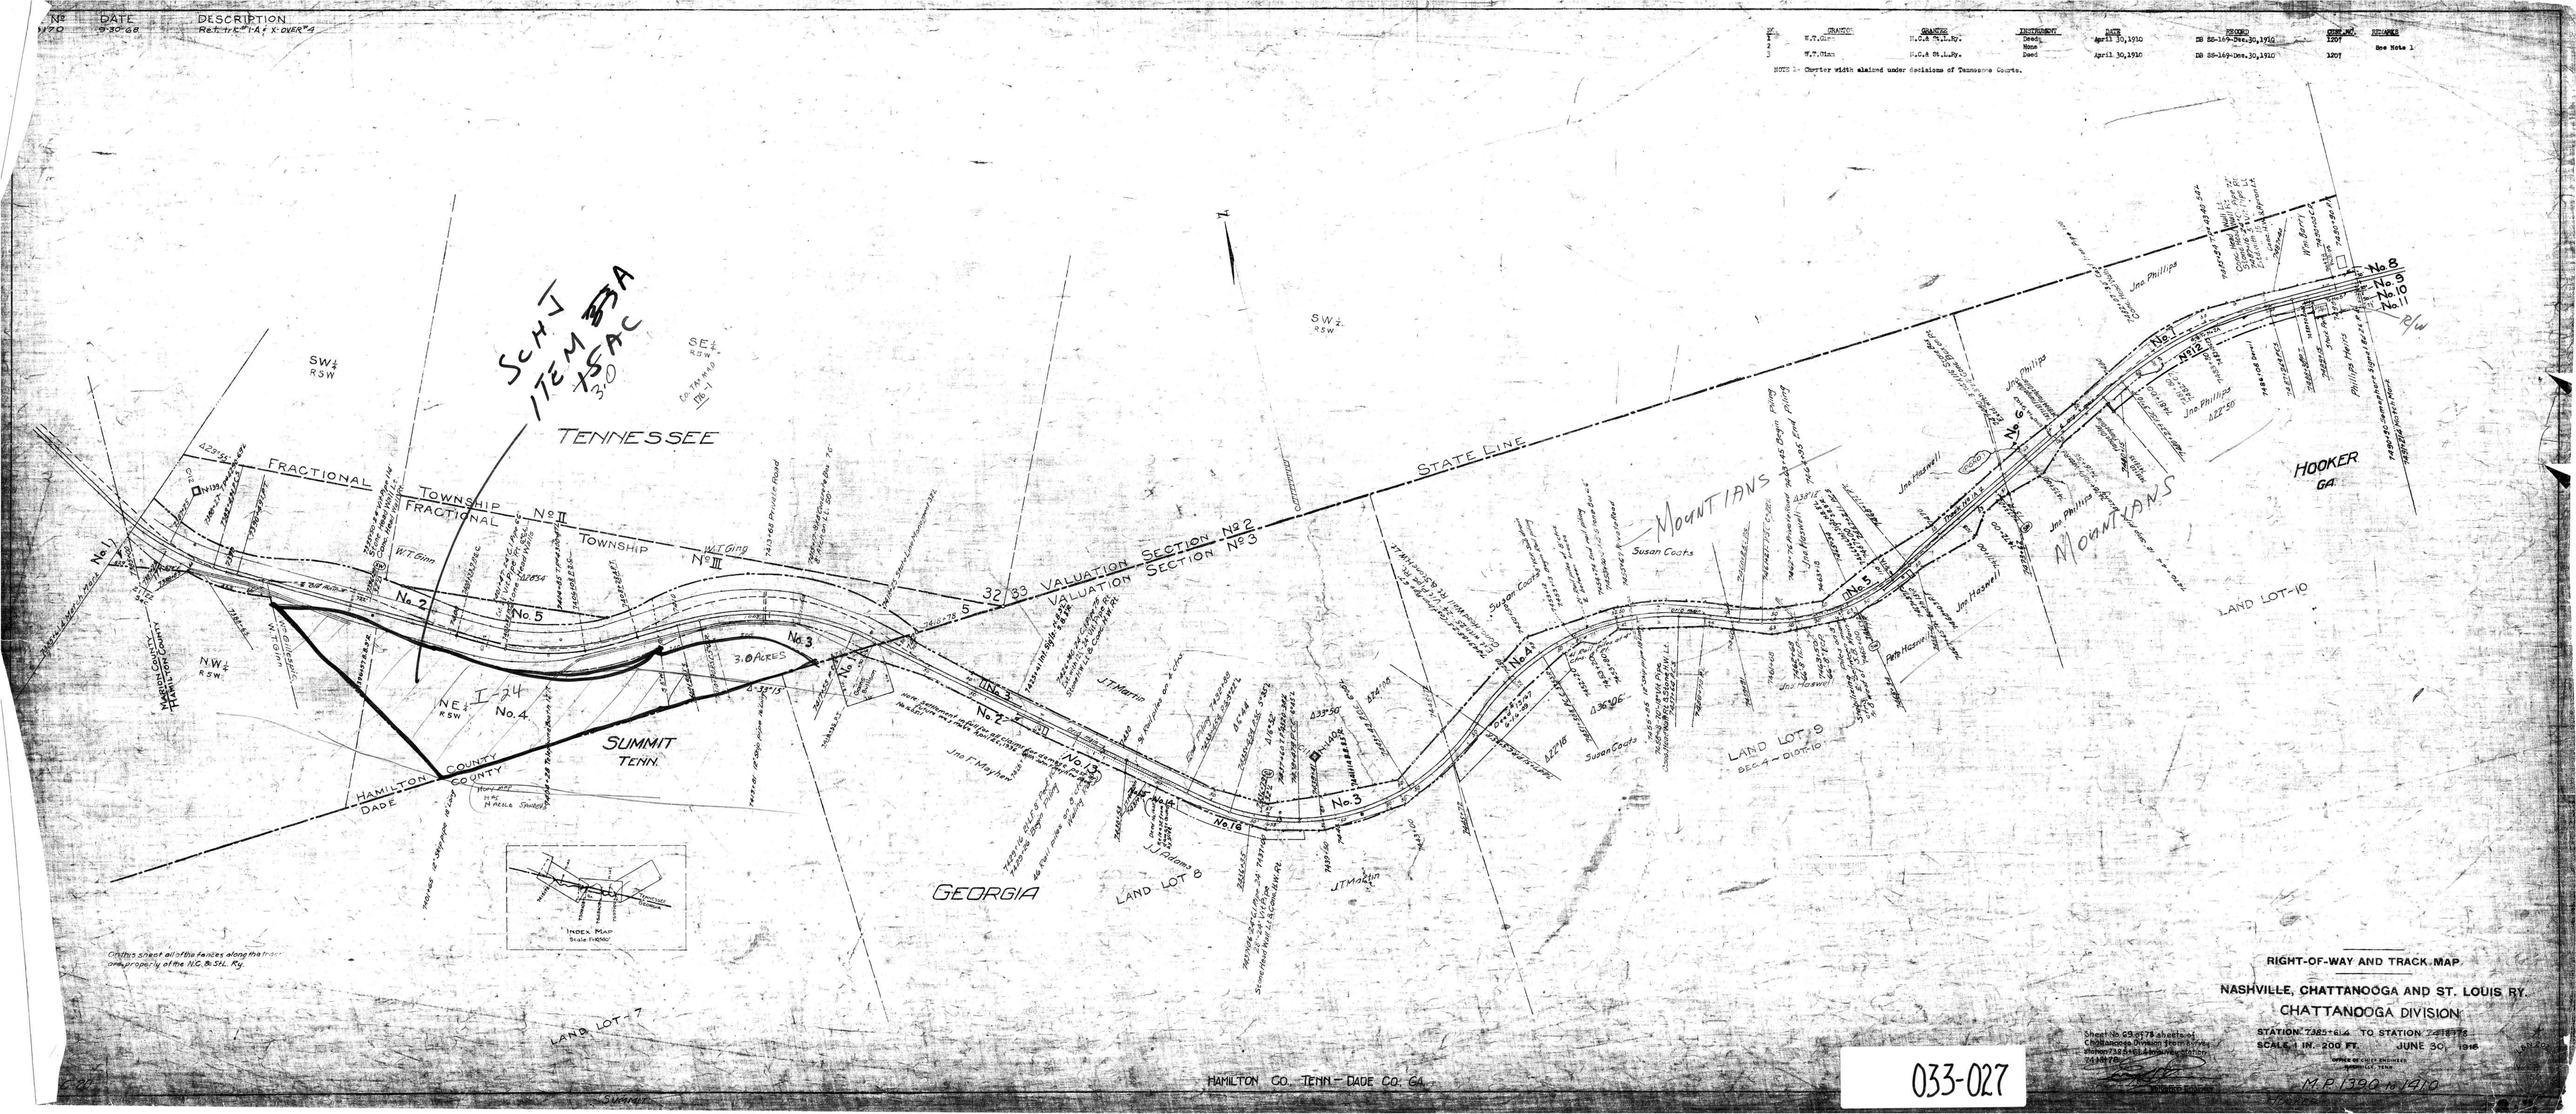

RIGHT-OF-WAY AND TRACK MAP

NASHVILLE, CHATTANOOGA AND ST. LOUIS RY.

CHATTANOOGA DIVISION

STATION 7385+61.4 TO STATION 7418+78

SCALE 1 IN. 200 FT. JUNE 30, 1916

OFFICE OF CHIEF ENGINEER
NASHVILLE, TENN.

Sheet No. 69 of 78 sheets of Chattanooga Division from Survey station 7385+61.4 to survey station 7418+78

M.P. 1390 to 1410

033-027