MAP No.	DATE	DESCRIPTION
2016 B	-68	Rel(97)170. 1 trk 2.72 (1885) 170 Trk 200

No.	Grantor	Grantee	Instrument	Date	Source	Abst. No.	Remarks
1	J.H. Smith	N.C.& St.L.Ry.	Deed	May 23,1910	DB B-Vol.10,49-Feb.11,1911	1604	
2	Mark A.Cooper	N.C.& St.L.Ry.	Deed	July 8,1913	Office of Secretary	1218	
3			None				Title by possession-Claimed to slope.
4	J.R.Gober	N.C.& St.L.Ry.	Deed	Aug. 4,1910	DB K-Vol.10,253-Aug.13,1910	1244	
5	Georgia Smith	N.C.& St.L.Ry.	Deed	Aug.4,1910	DB K-Vol.10-255-Aug.13,1910	1243	
6	D.C.Gober	N.C.& St.L.Ry.	Deed	July 30,1910	DB K-Vol.10-196-Aug.4,1910	1241	
7	Jesse Gober et al	N.C.& St.L.Ry.	Deed	Oct.8,1910	DB D-Vol.10-494-Dec.30,1910	1245	
8			None				Title by possession
9	R.F.Tittle	N.C.& St.L.Ry.	Deed	Sept.20,1905	DB G-Vol.8-532-Nov.13,1905	1246	
	R.H.Howard, Clerk	N.C.& St.L.Ry.	Tax Deed	Aug.17,1905	DB G-Vol8v 223-Sept.20,1905	1246-A	
10			None				Title by possession
11	J.W.Smith	N.C.& St.L.Ry.	Deed	May 23,1910	DB B-Vol.10-47-Feb.11,1911	1604	
12			None				Title by possession
13			None				Title by possession.

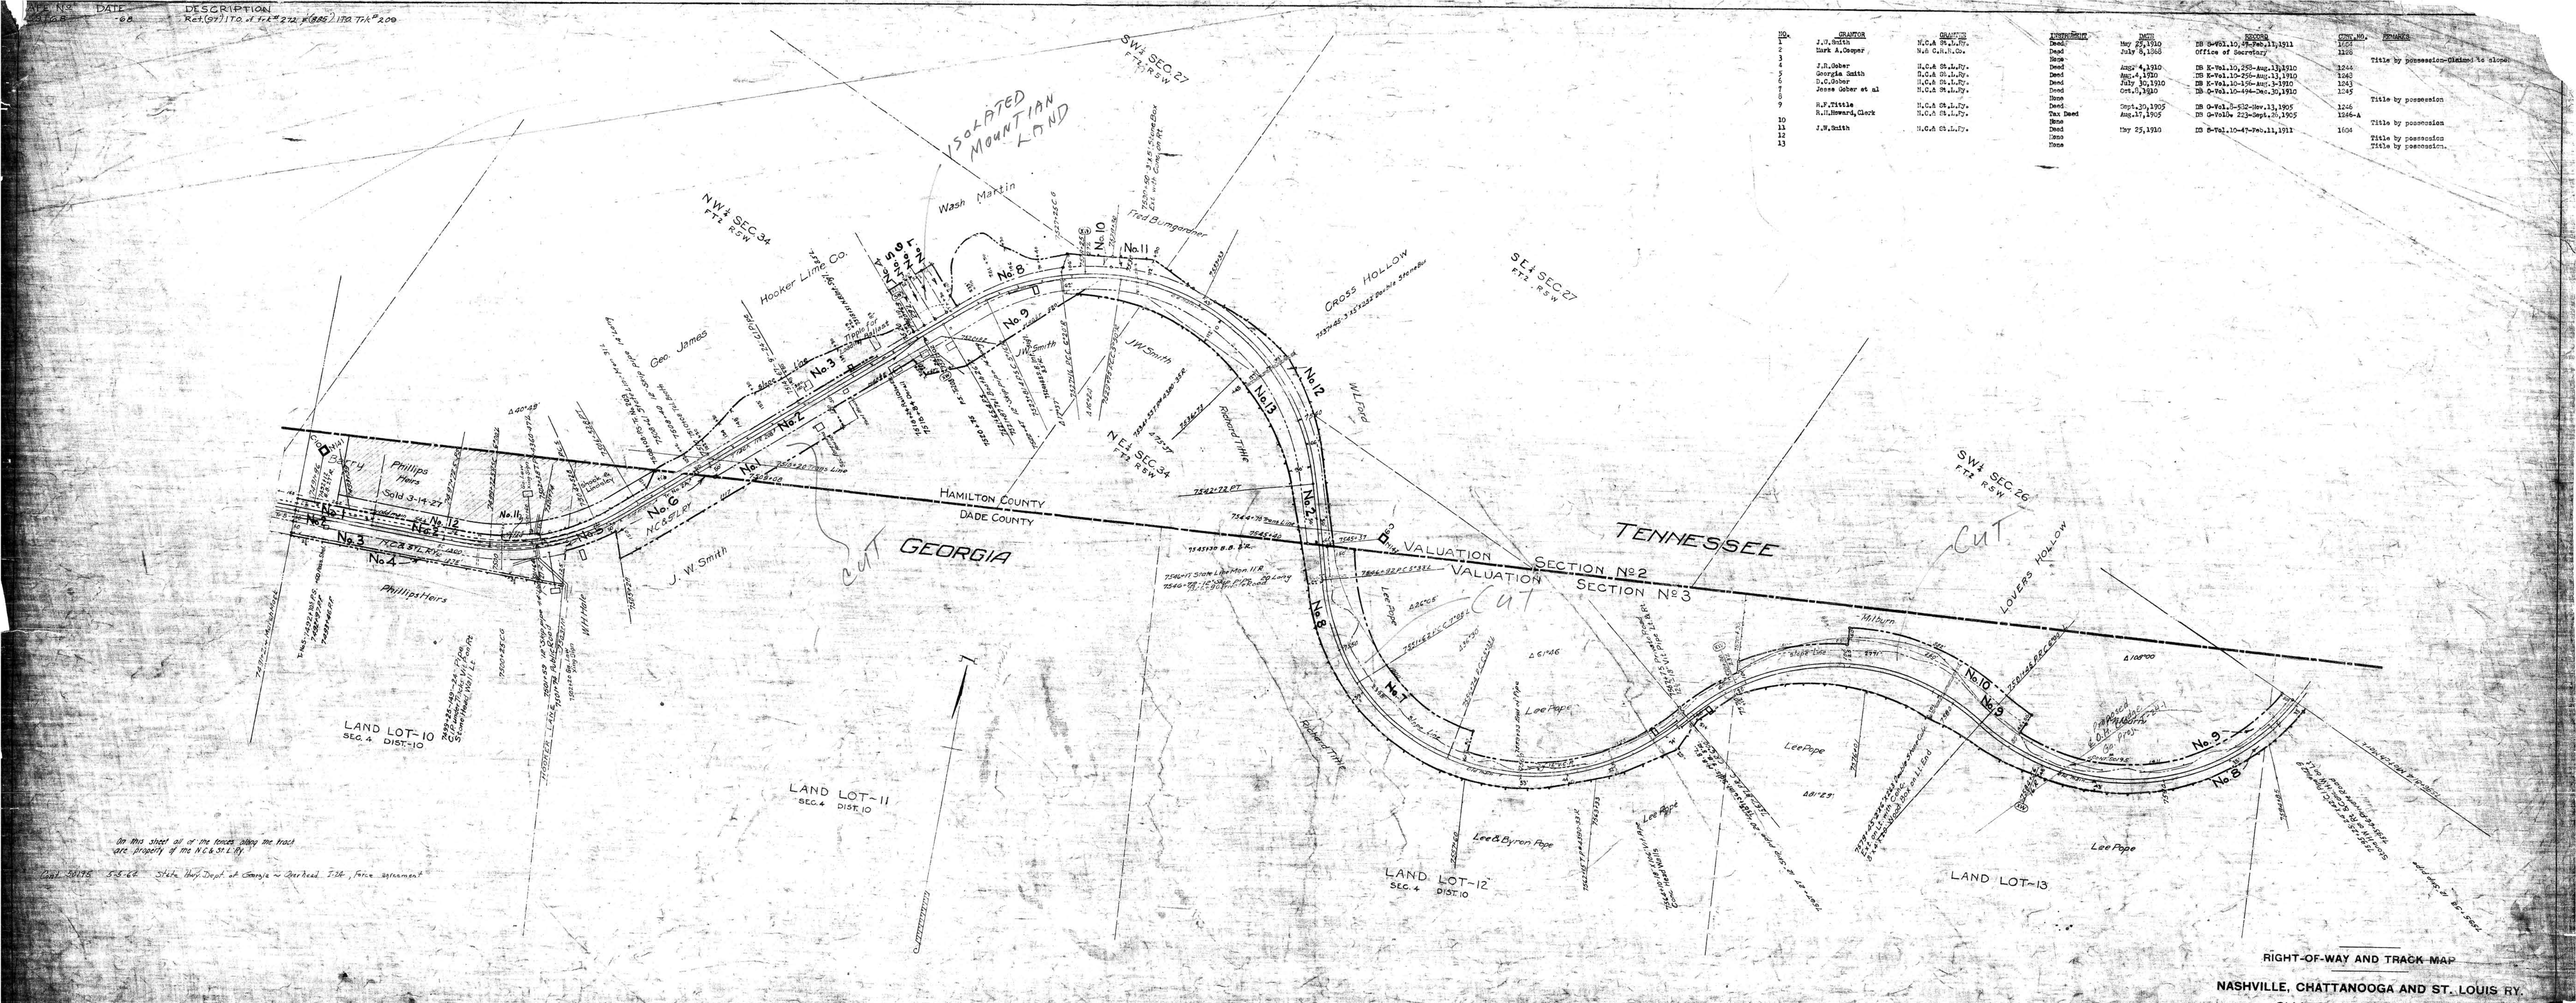

RIGHT-OF-WAY AND TRACK MAP

NASHVILLE, CHATTANOOGA AND ST. LOUIS RY.

CHATTANOOGA DIVISION

STATION 7508+08 TO STATION 7545+40

SCALE: 1 IN. 200 FT. JUNE 30, 1916

OFFICE OF CHIEF ENGINEER
NASHVILLE, TENN.

Sheet No. 70 of 73 Sheets of Chattanooga Division Track Map Station 7508+08 to Station 7545+40

Chief Engineer

HAMILTON CO. TENN. - DADE CO. GA.

033-028

M.P. 1410 to 1430