NO.	GRANTOR	GRANTEE	INSTRUMENT	DATE	RECORD	CONT. NO.	REMARKS
1	Clark Obar	N.& C.R.R.Co.	Deed	Nov.25,1854	DB J-666-Dec.27,1858	3396	See Note 1
2			None				
3	Clark Obar	N.& C.R.R.Co.	Deed	Nov.25,1854	DB J-666-Dec.27,1858	3398	
4	Samuel A.B.Hook	N.& C.R.R.Co.	Deed	Jan.9,1854	Office of Secretary	3397	
5			None				See Note 1
6	John H.McCallie	N.& C.R.R.Co.	Condemnation	July 1856	Office of Secretary	3396	See Note 1
			None				

NOTE 1-Charter widths claimed under decisions of Tennessee Courts.
NOTE 2- Following records, office of secretary, cover the N W ¼ of Section 24

1	State of Tennessee	J.H.McCallie	Grant	Feb.26,1840		3396-A
2	R.F.Clark,Surveyor		Survey	Feb.17,1857		3396-C
3	J.H.McCallie	J.H.Light	Deed	Dec.18,1862		3396-B
4	J.H.Light	N.& C.R.R.Co.	Deed	May 12,1863		3396-B
5	N.& C.R.R.Co.	Margaret Pickett	Deed	Nov.21,1868	DB R-386-Jan.16,1869	3396-D

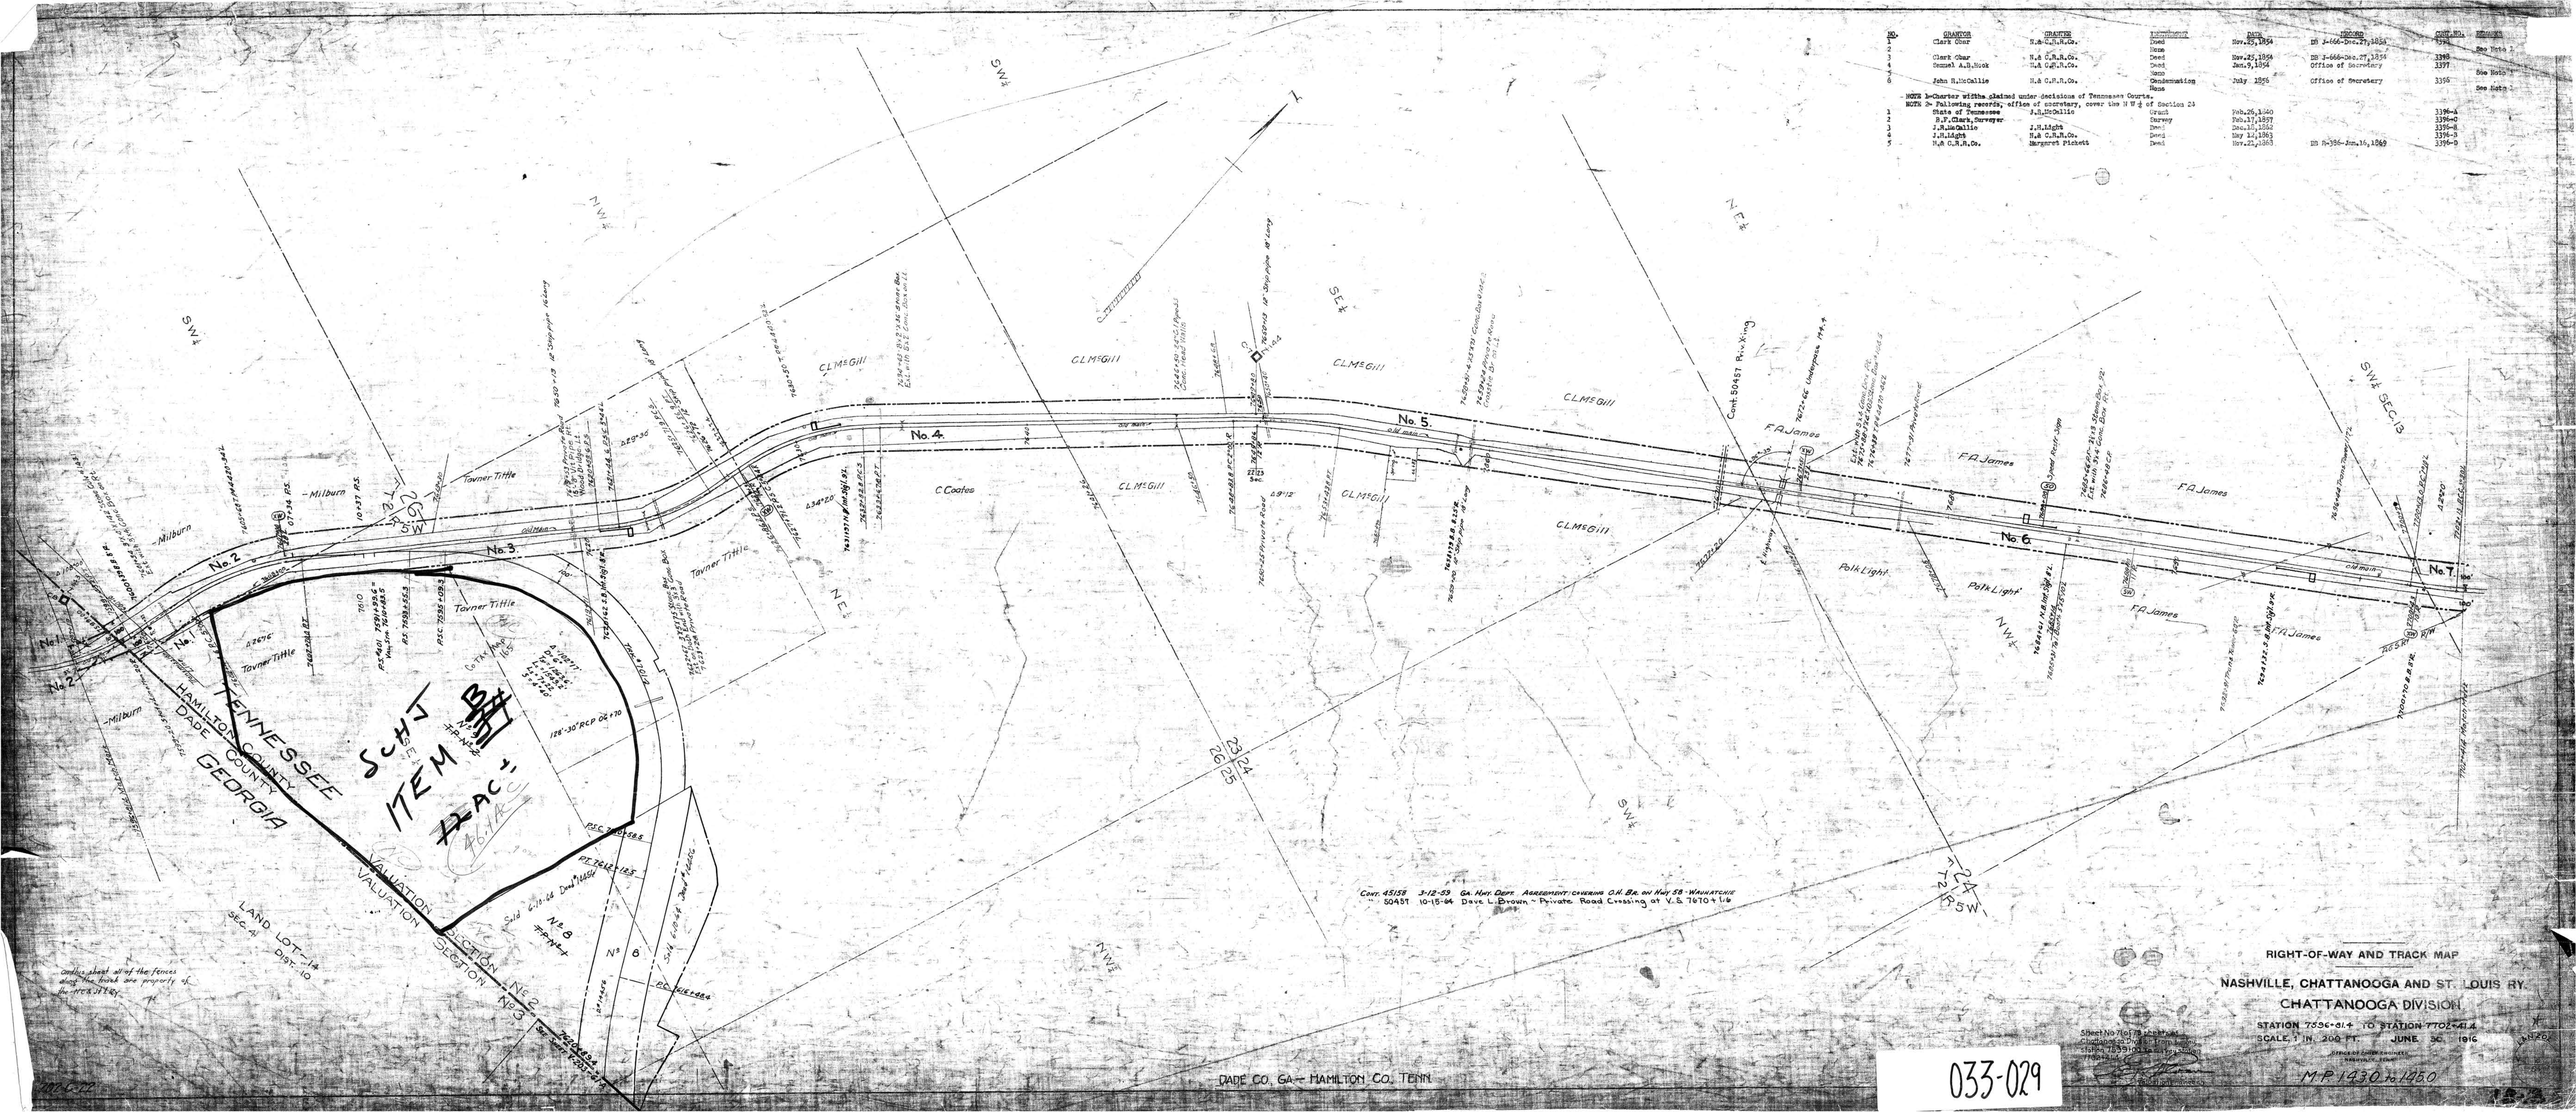

RIGHT-OF-WAY AND TRACK MAP

NASHVILLE, CHATTANOOGA AND ST. LOUIS RY.

CHATTANOOGA DIVISION

STATION 7596+81.4 TO STATION 7702+41.4

SCALE, 1 IN. 200 FT. JUNE 30, 1916

OFFICE OF CHIEF ENGINEER
NASHVILLE, TENN.

M.P. 1430 to 1450

033-029