AFE	DATE	DESCRIPTION
89913	3-20-66	Rek tool House

No.	Grantor	Grantee	Instrument	Date	Record		Cust. No.		Remarks.
1	Andrew K. Gloan	State of Georgia	Deed	Nov. 27, 1840	D. B. Vol. 1 "D"	P 340 Nov. 27, 1840	82	Note No. 1	
2	William Blackwell	State of Georgia	Deed	Apr. 27, 1841	D. B. Vol. 1 "D"	P 373 June 3, 1841	394	Note No. 1	
3	S.M Weathers	State of Georgia	Deed	July 20 1981	D. B. 1056	P. 593	4656		
		NOTE NO. 1: Deed also conveys additional widths, not exceeding 200 ft., for Slopes, Borrow and Waste, Sidings, Depots and Water Stations.							
4	Dr. D.B. Karr	State of Georgia	Deed	July 20, 1981	D.B. 1056	P.597	4657		
		Also see Lease No. 1444 State of Georgia to Nashville, Chattanooga & St. Louis Railway, dated Dec. 27, 1890.					4677		
5	Dr. D.B. Karr	State of Georgia	Deed	July 20, 1981	D.B. 1056	P.601	4672		
6	W.H. Kingle	State of Georgia	Deed	Sept. 28 1981	D.B. 1067	P.[illegible]	4673		
7	A.B. Quan	State of Georgia	Deed	Oct. 1, 1981	D.B. 1067	P.[illegible]			

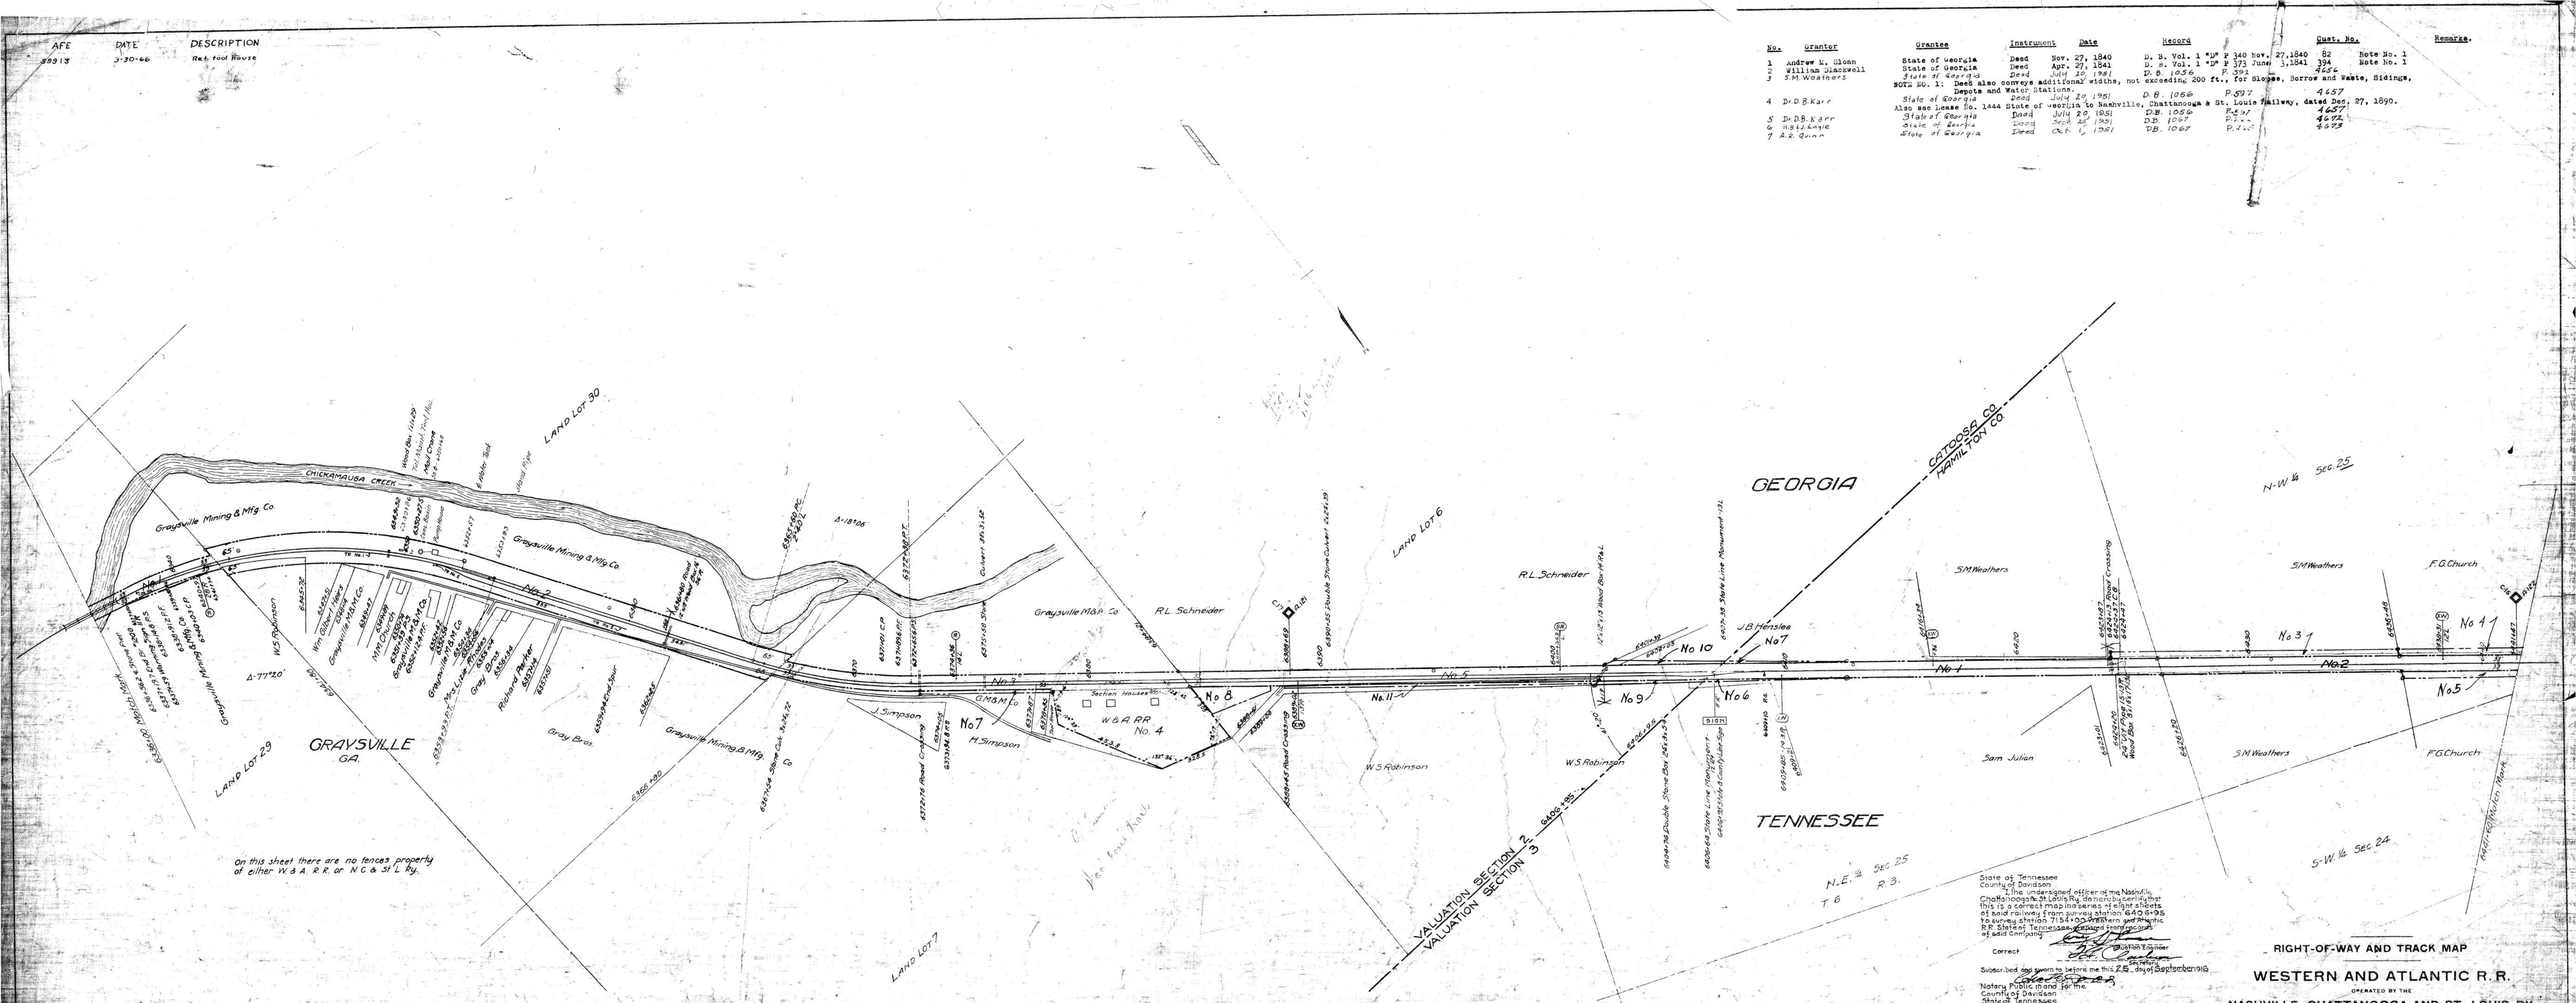

State of Tennessee
County of Davidson

I, the undersigned, officer of the Nashville, Chattanooga & St. Louis Ry. do hereby certify that this is a correct map in series of eight sheets of said railway from survey station 6406+95 to survey station 7154+05 Western and Atlantic R.R. State of Tennessee, according to records of said Company.

Correct

Gustav Lindner
Secretary

Subscribed and sworn to before me this 25 day of September 1919

Notary Public in and for the
County of Davidson
State of Tennessee

My commission Expires April 4, 1920

Sheet No. 1 of 8 sheets of W.&A.R.R. from survey station 6406+95 to survey station 6441+60

Division Engineer

RIGHT-OF-WAY AND TRACK MAP

WESTERN AND ATLANTIC R.R.

OPERATED BY THE

NASHVILLE, CHATTANOOGA AND ST. LOUIS RY.

STATION 6336+00 TO STATION 6441+60

SCALE, 1 IN. 200 FT. JUNE 30, 1916

OFFICE OF CHIEF ENGINEER
NASHVILLE, TENN.

M.P. 1200 to 1220

L.B.N. 700
N. 3
F. 7

033-035

703-C-11

CATOOSA CO. GA. & HAMILTON CO. TENN.