No.	Grantor	Grantee	Instrument	Date	Record	Inst. No.	Remarks
1			None				Title by possession
2	William S. Murdock	State of Georgia	Deed	May 5, 1849	D.B. Vol. 1 "H" P 48, Sep. 1, 1849	337	Note No. 1 - Note No.
3			None				Title by possession
4			None				Title by possession

NOTE NO. 1:- Deed also conveys additional widths, not exceeding 200 ft., for slopes, borrow and waste, sidings, depots and water stations.

NOTE NO. 2:- See also deed to Parcel 5 V3--4, Henry Timmons to State of Georgia, dated Feb. 18, 1843.

Also see lease No. 1444 State of Georgia to Nashville, Chattanooga & St. Louis Railway, dated Dec. 27, 1890.

No.	Grantor	Grantee	Instrument	Date	Record	Inst. No.	Remarks
5	Chiccamauga Fertilizer Works	N. C. & St. L. Ry.	Contract	Jan. 16, 1916	Secretary's Office	1206	
6	See Parcel No. 5						
7	See Parcel No. 5						
23	Cin., N.O., & Tex. Pac. Ry. Co.	N.C. & St. L. R.R. Co.	Deed	Aug. 27, 1859		14497	Easement

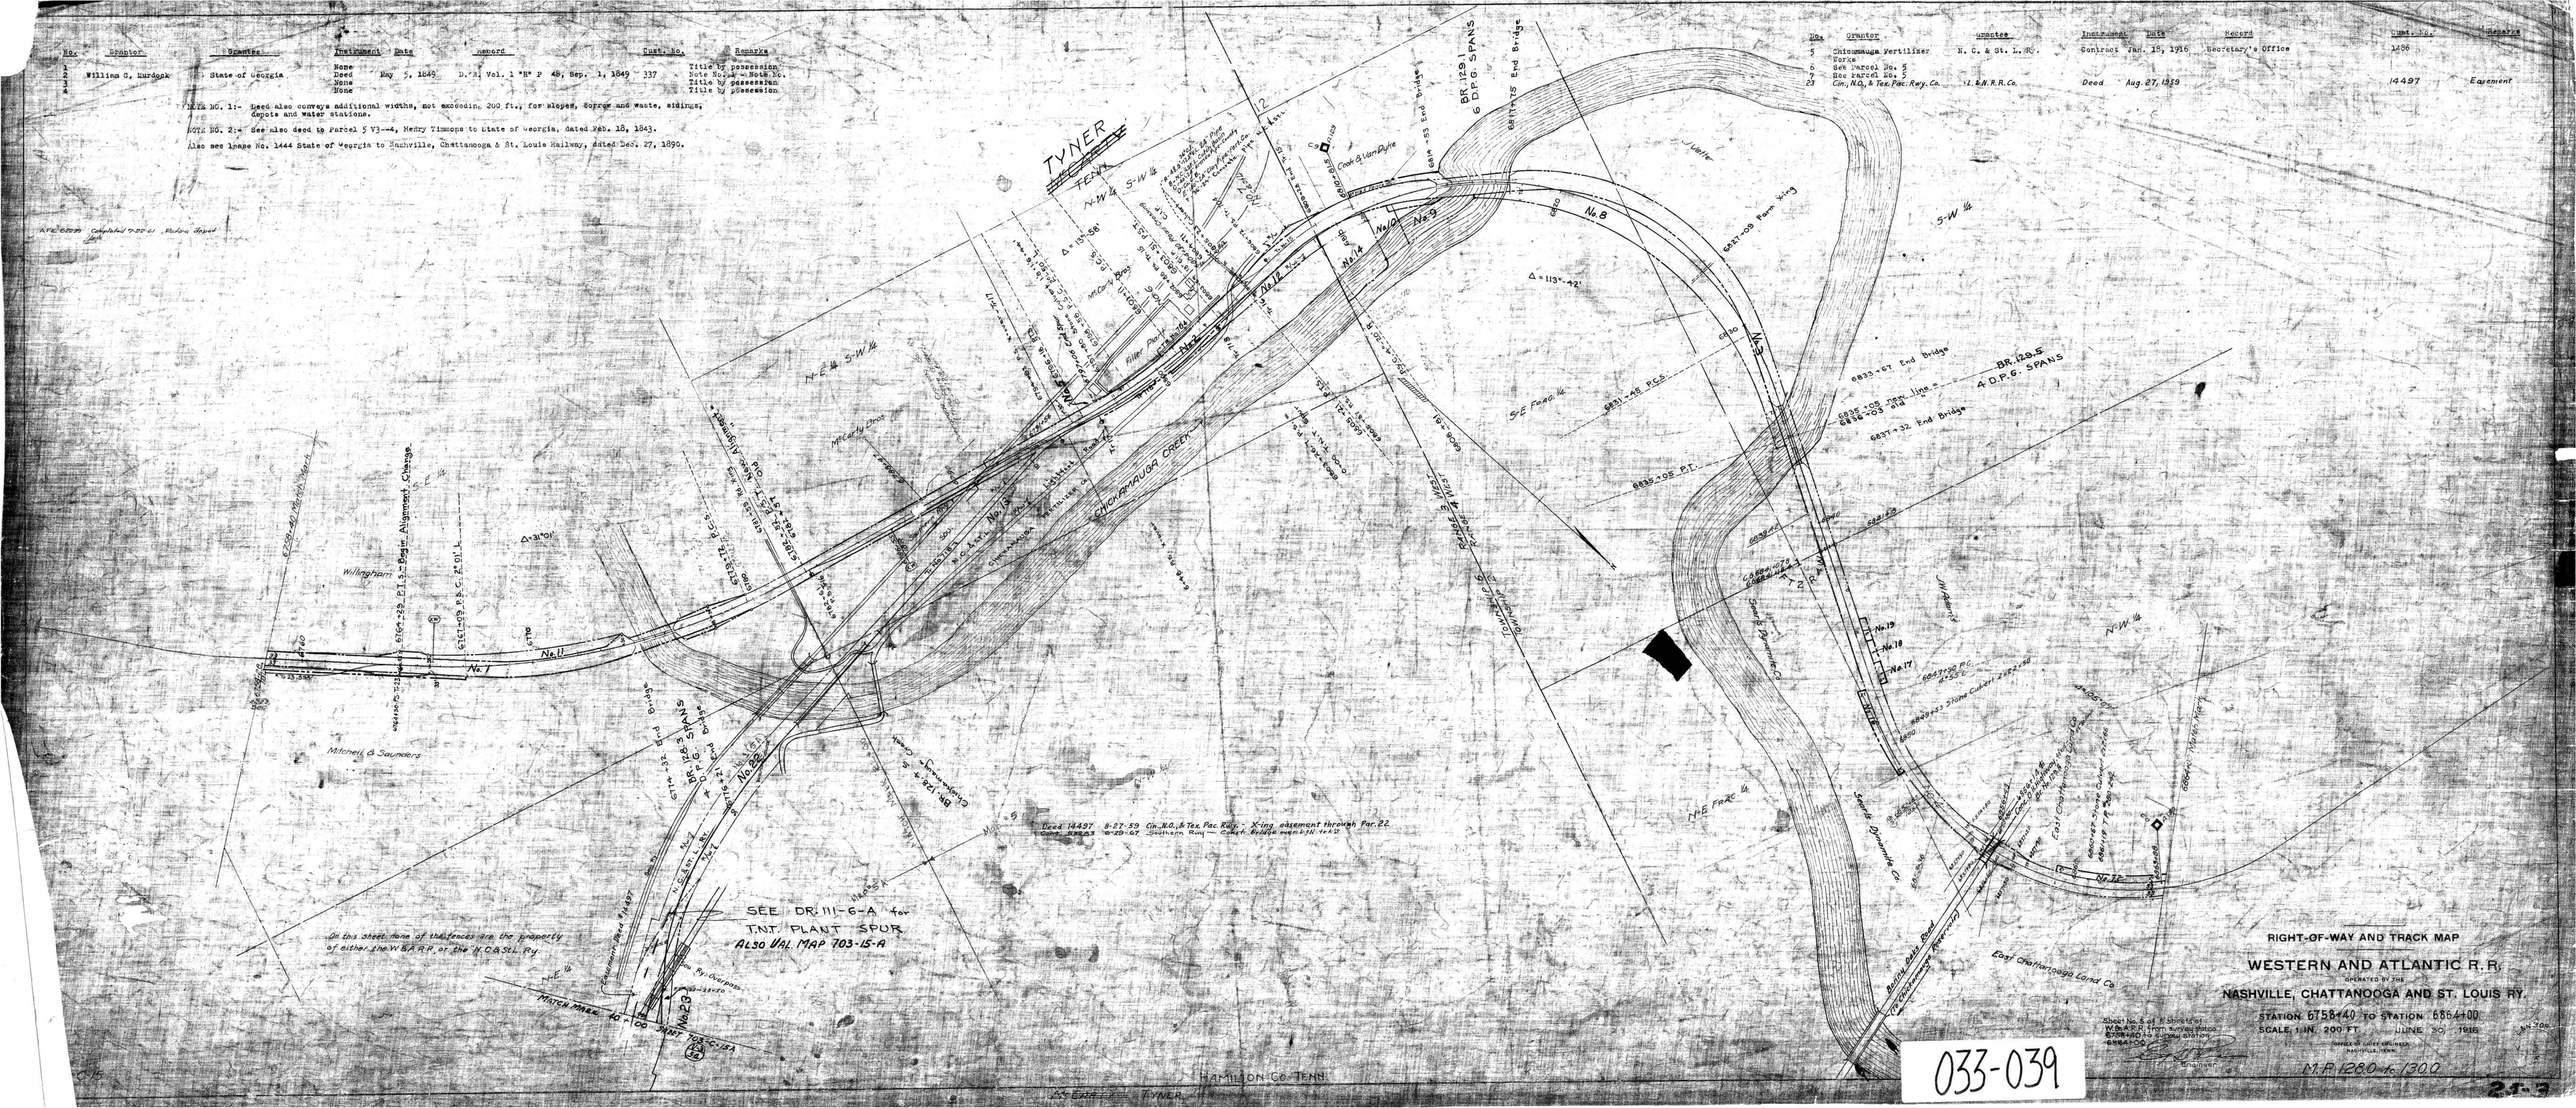

033-039