AFE	DATE COMPLETED	DESCRIPTION
#5789	7-31-63	Relocation T.O. Tr #25

No.	Grantor	Grantee	Instrument	Date	Record	Quest. No.	Remarks
1	James J. Jobe	State of Georgia	Deed	Oct. 8, 1840	D. B. Vol. 1 "D" P 343, Mar. 3, 1841	274	
2	Thos. Crutchfield	State of Georgia	Affidavit	July 23, 1891	D. B. Vol. 30 P 435, Feb. 24, 1893		Note No. 1
3			None				Title by possession
4	Thos. Crutchfield and Rachel Williams	State of Georgia	Deed	May 2, 1841	D. B. Vol. 1 "D" P 375, June 3, 1841	289	
5	E. G. Jordan	State of Georgia	Deed	Nov. 14, 1849	D. B. Vol. 1 "E" P 127, Feb. 13, 1850	290	Note No. 2
6	T. J. Jordan	State of Georgia	Deed	Nov. 12, 1849	D. B. Vol. 1 "E" P 120, Jan. 25, 1850	284	Note No. 2
7	Thos. McCollie	State of Georgia	Deed	Dec. 12, 1850	D. B. Vol. 1 "E" P 199, Jan. 8, 1851	28	Note No. 2
8	Rosa L. Erwson	State of Georgia	Deed	Nov. 14, 1849	D. B. Vol. 1 "E" P 141, Mar. 3, 1850	175	Note No. 2
9	Jas. L. Whitside	State of Georgia	Deed	Jan. 1, 1846	D. B. Vol. 1 "D" P 342, Mar. 3, 1841		Note No. 2

NOTE No. 1:- Nide trace b. lt in May 1867, Crutchfield gave Martin J. Dooley a deed for the state, which was not recorded and lost so. Mat. Dooley made affidavit as to facts, which was redorded. Per report of Wm. A. Pinkish, Special Atty. Gen., October 27, 1897 P 59.

NOTE No. 2:- Deed [illegible] were additional widths, not exceeding 200 ft., for ttopos, borrow and waste, sidings, depots and water stations.

Also see Lease Ha.1440 - State of Georgia to Nashville, Chattanooga & St. Louis Railway dated Dec. 27, 1890.

Trustees of:
12 Colonial: Southern Ry
State of Georgia

Trustees:
State of Georgia

Page 4 of 4 Pages
Sub. Ref. 1320 to 1340

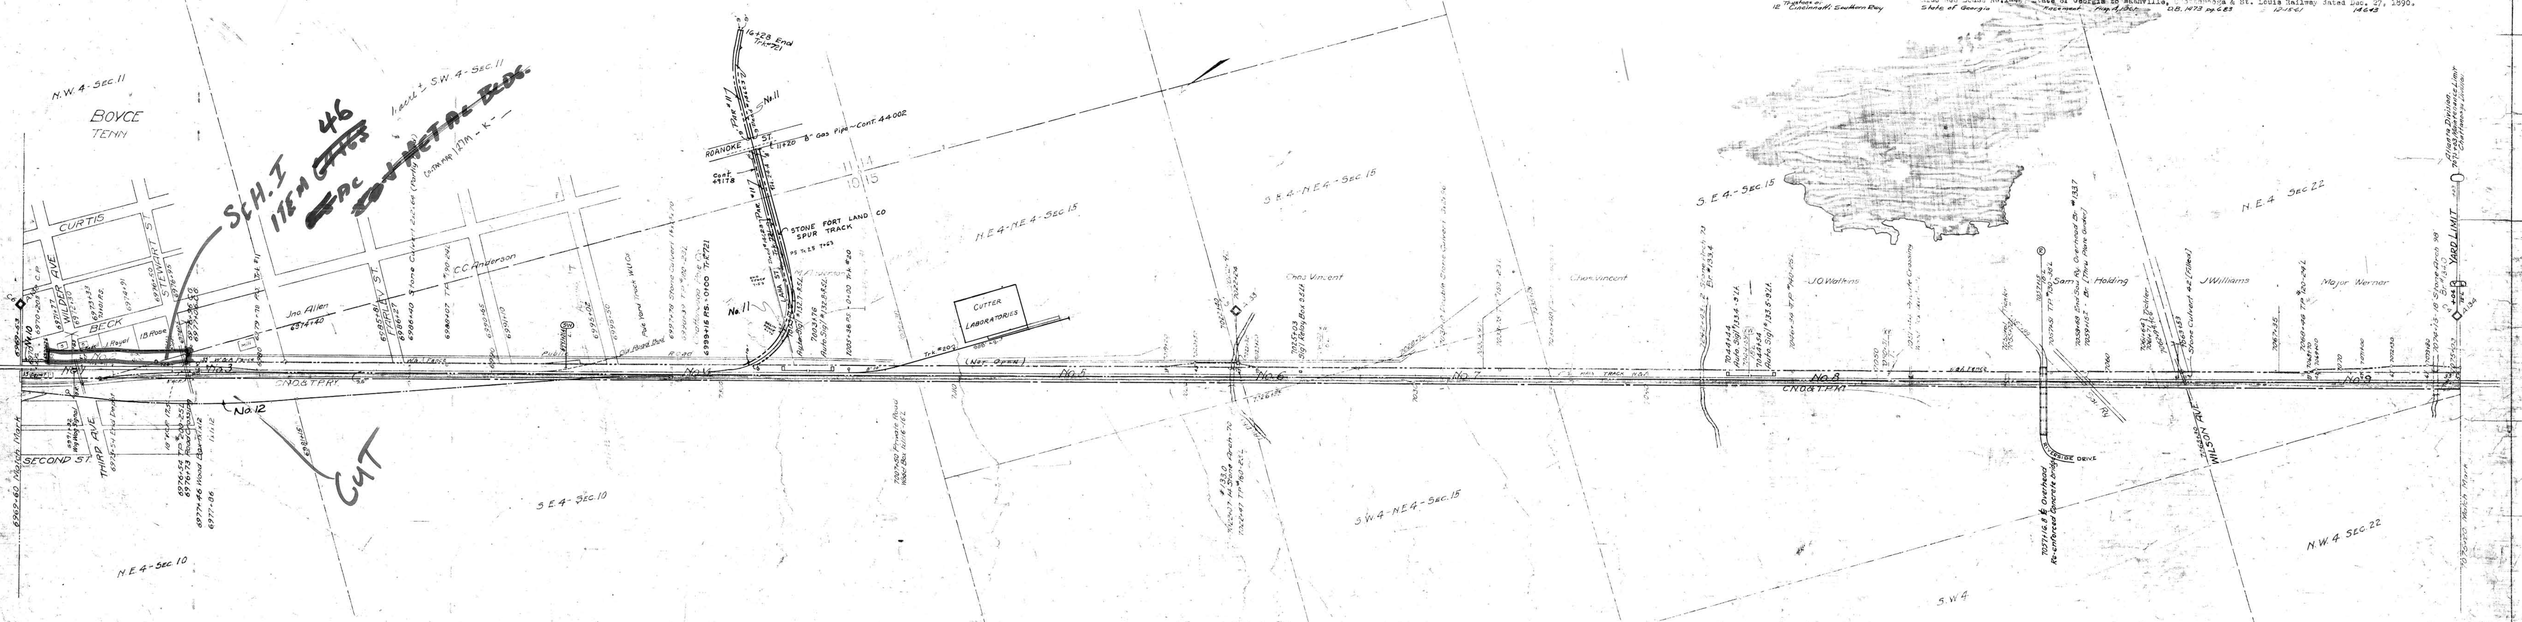

On this sheet all the fences along the track on left from Sta 6976+96 to Sta 7075+20 are the property of the W&A. R.R., all other fences are private fences

Cont. 5936 - 3-19-56 Stone Fort Land Co.- Spur Trk. RS. at Sta 6999+15
" 44002 11-20-57 Chattanooga Gas Co.- Gas Pipe 8" Under Stone Fort Land Co. Spur Trk. Sta 11+20
" 44677 5-11-59 East Chattanooga Water Supply Co.- Water Line 8" Cont. by Contract dated 7-18-60
" 46705 8-11-59 Cutter Laboratories Co.- Const. Trk. #29
" 46133 10-19-59 J. L. Williams & Co.- Const. Trk. #24-B
" 45871 7-18-60 E. R. Carpenter Co. & East Chatt. Coal & Supply Co.- Const. Trk. #24-A - E.S.N. Reported T.O. By Memo. 7-31-61
Dec. 14423 6-21-61 Steve Roach Sand Co. & East Chatt. Coal & Supply Co.- Const. Trk. #24-A - E.S.N. Reported T.O. By Memo. 7-31-61
49178 6-21-63 Chattanooga Transfer & Storage. Trk. 25 - 483 long - Use 3-30-64
" Napco Chemical Co.- Relocate RS. 100' west and extend track #25 E-11-66

AFE 52178 & 52179 - 6-11-61 Acquired R/W & track at Boyce, Tenn.

RIGHT-OF-WAY AND TRACK MAP

WESTERN AND ATLANTIC R. R.

OPERATED BY THE

NASHVILLE, CHATTANOOGA AND ST. LOUIS RY.

STATION 6963+60 TO STATION 7075+20

SCALE, 1 IN. = 200 FT. JUNE 30, 1916

Sheet No. 1 of 8 Sheets
W.&A.R.R. Item Survey Stations
6963+60 to 7075+20
Sub. Ref. 1320 to 1340

OFFICE OF CHIEF ENGINEER
NASHVILLE, TENN.

M.P. 1320 to 1340

HAMILTON CO. TENN.

033-042