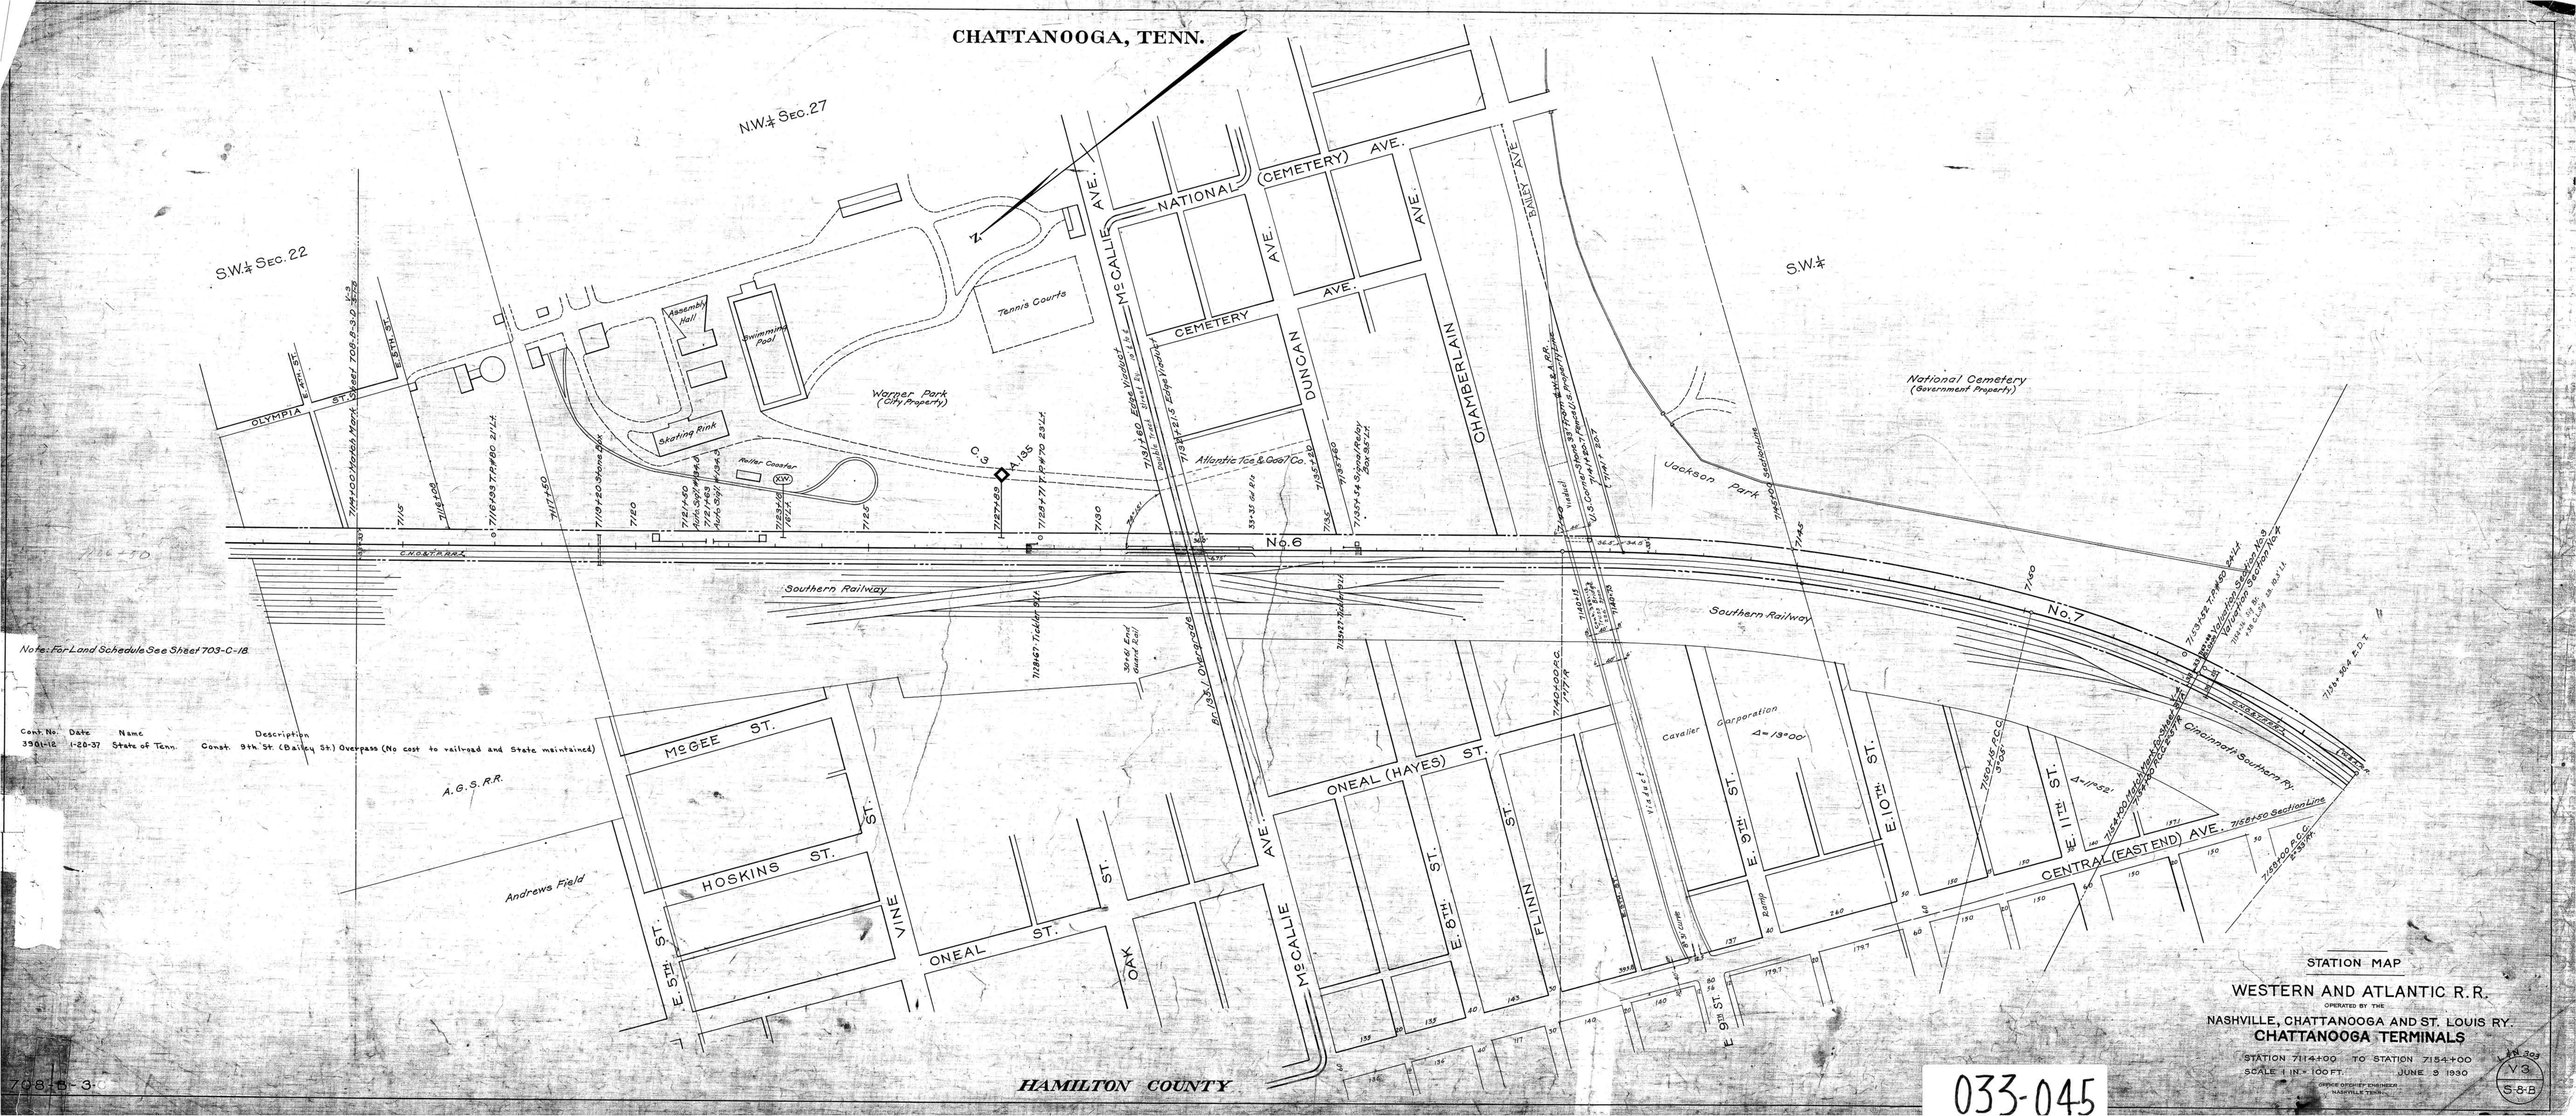
CHATTANOOGA, TENN.
N.W.¼ Sec. 27
S.W.¼ Sec. 22
S.W.¼
NATIONAL (CEMETERY) AVE.
CEMETERY AVE.
McCALLIE AVE.
DUNCAN AVE.
CHAMBERLAIN AVE.
BAILEY AVE.
OLYMPIA ST.
Tennis Courts
Assembly Hall
Swimming Pool
Skating Rink
Roller Coaster
Warner Park (City Property)
Atlantic Ice & Coal Co.
National Cemetery (Government Property)
Jackson Park
No. 6
No. 7
Southern Railway
Cincinnati Southern Ry.
Cavalier Corporation
Δ = 13°00'
Δ = 11°52'
McGEE ST.
HOSKINS ST.
VINE ST.
ONEAL ST.
OAK ST.
ONEAL (HAYES) ST.
FLINN ST.
E. 5TH ST.
E. 8TH ST.
E. 9TH ST.
E. 10TH ST.
E. 11TH ST.
CENTRAL (EAST END) AVE.
A.G.S.R.R.
Andrews Field
HAMILTON COUNTY
Note: For Land Schedule See Sheet 703-C-18.
Cont. No. Date Name Description
3901-12 1-28-37 State of Tenn. Const. 9th St. (Bailey St.) Overpass (No cost to railroad and State maintained)
STATION MAP
WESTERN AND ATLANTIC R.R.
OPERATED BY THE
NASHVILLE, CHATTANOOGA AND ST. LOUIS RY.
CHATTANOOGA TERMINALS
STATION 7114+00 TO STATION 7154+00
SCALE 1 IN. = 100 FT. JUNE 9 1930
OFFICE OF CHIEF ENGINEER NASHVILLE TENN.
V3
S-8-B
708-B-3-C
033-045